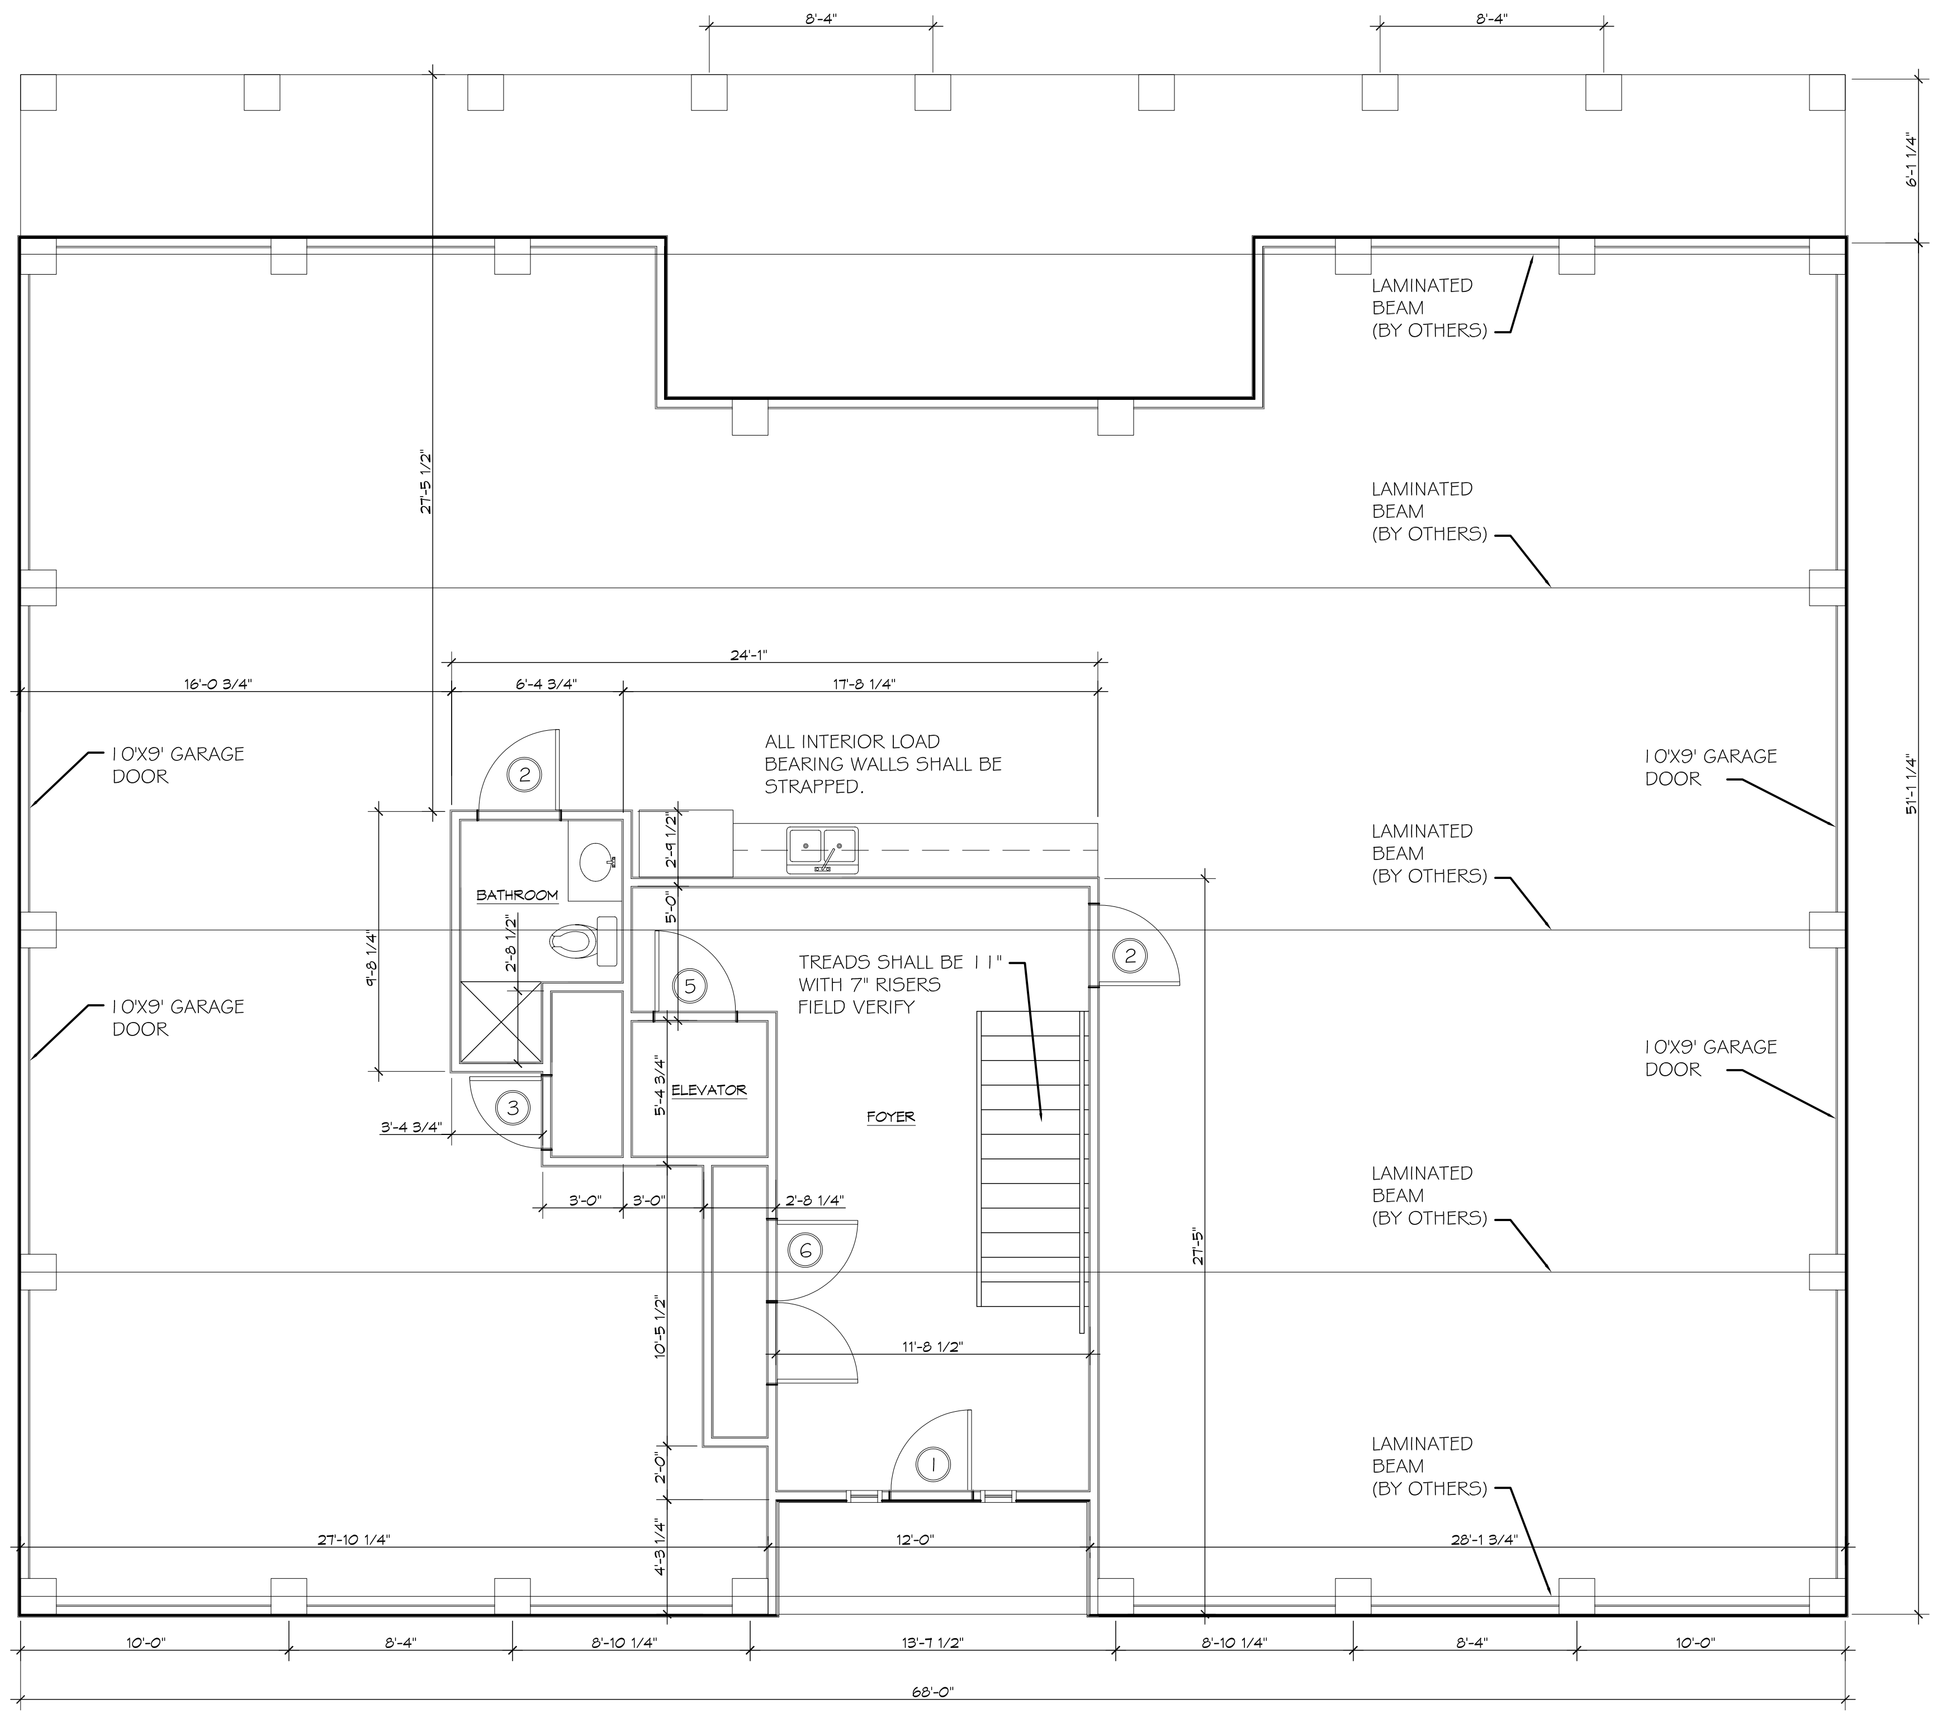


1 A101 A101 LEVEL ONE LAYOUT

SCALE: 1/4" = 1'-0"

DAMMON ENGINEERING, INC.

Architects & Engineers


Chief Architect: Kevin J. Kinchen, NCARB
Chief Engineer: Ryan Malich, PE
554 Old Spanish Trail
Slidell, LA 70458

www.dammonengineering.com
info@dammonengineering.com
PH: 985.649.5832
F: 985.641.5950


| # | DESCRIPTION | DATE |
|---|---|---|
| | | |

REVISIONS

SEAL:

NEW ESTATE FOR:

BRUCE & LISA CLEMENT

THREE JENNIFER LANE
SLIDELL, LOUISIANA 70458

| | | | |
|---|---|---|---|
| JOB No: | 2251 | DATE: | 08-06-15 |
| DRAWN BY: | CKD | CHECKED BY: | CKD |


This design is the property of Dammon Engineering, Inc. Reproduction or transmission in whole or in part, in any form or by any means, electronic, mechanical or photocopying, is prohibited without the written permission of Dammon Engineering, Inc. and shall not be loaned, copied or disclosed to a third party or used for any purpose other than that for which the same is loaned when prepared and developed without written consent of Dammon Engineering, Inc. Visual contact with these drawings or specifications shall constitute conclusive evidence of acceptance of these restrictions.


SHEET TITLE:
LEVEL ONE LAYOUT

DRAWING NUMBER:

A101

SHEET No: 00 of #