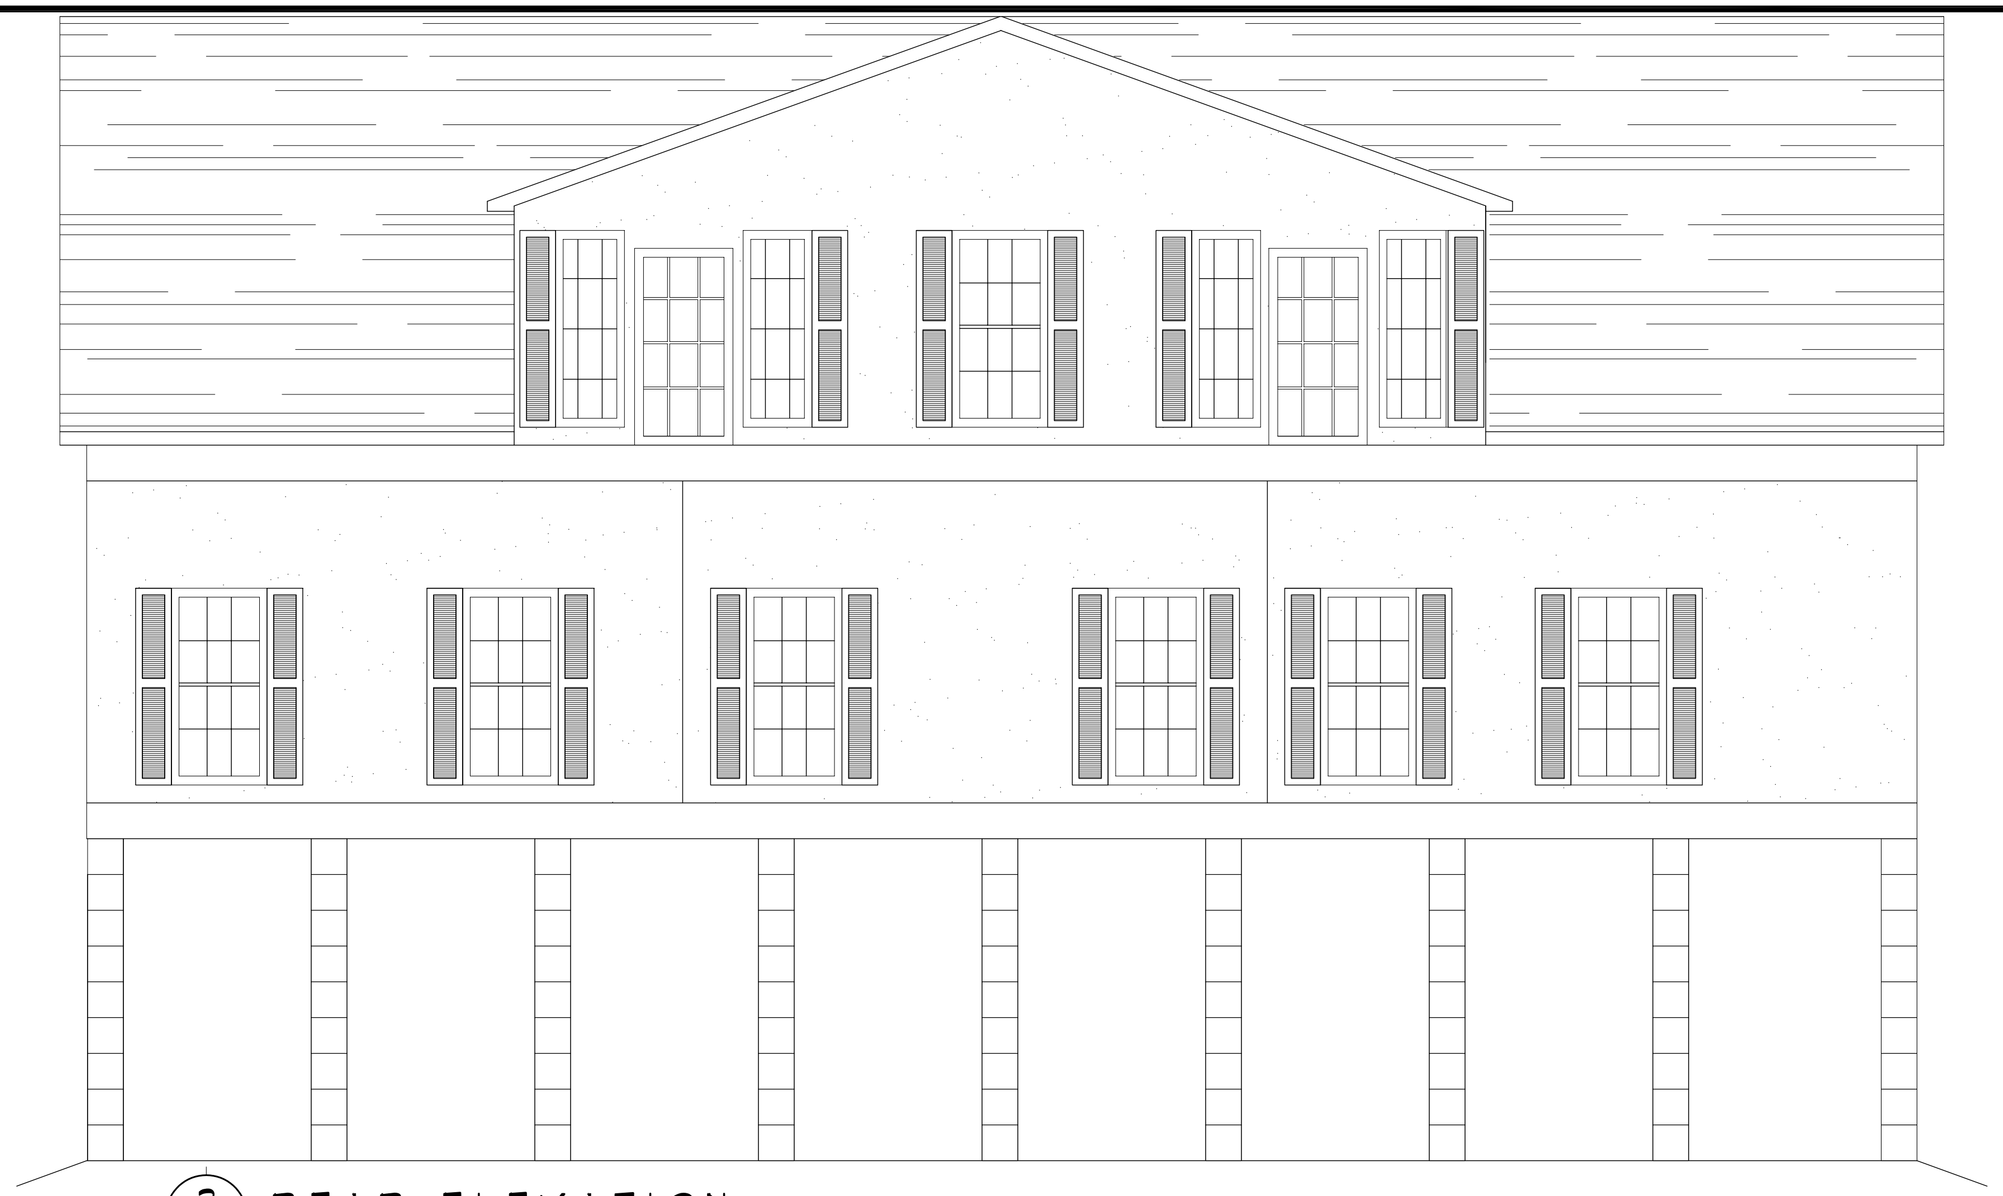

2 A101|A101 REAR ELEVATION
SCALE: 1/4" = 1'-0"

2 A101|A101 SIDE ELEVATION
SCALE: 1/4" = 1'-0"

DAMMON ENGINEERING, INC.
Architects & Engineers
www.dammonengineering.com
info@dammonengineering.com
PH: 985.649.5832
F: 985.641.5990
Chief Architect: Kevin J. Kitchen, HCARB
Chief Engineer: Ryan Matich, PE
554 Old Spanish Trail
Slidell, LA 70458

#	DESCRIPTION	DATE

REVISIONS

SEAL:

NEW ESTATE FOR:
BRUCE & LISA CLEMENT
THREE JENNIFER LANE
SLIDELL, LOUISIANA 70458

JOB No:	2251	DATE:	08-06-15
DRAWN BY:	CKD	CHECKED BY:	CKD

This plans & specs is the property of Dammon Engineering, and upon request shall be returned. Reproduction or use of this plans & specs without written consent of Dammon Engineering, is prohibited and shall not be used on any other project. No alterations shall be made to these plans & specs without written consent of Dammon Engineering, and shall not be used on any other project.

SHEET TITLE:
REAR & SIDE ELEVATION

DRAWING NUMBER:
A105

SHEET No: 00 of #