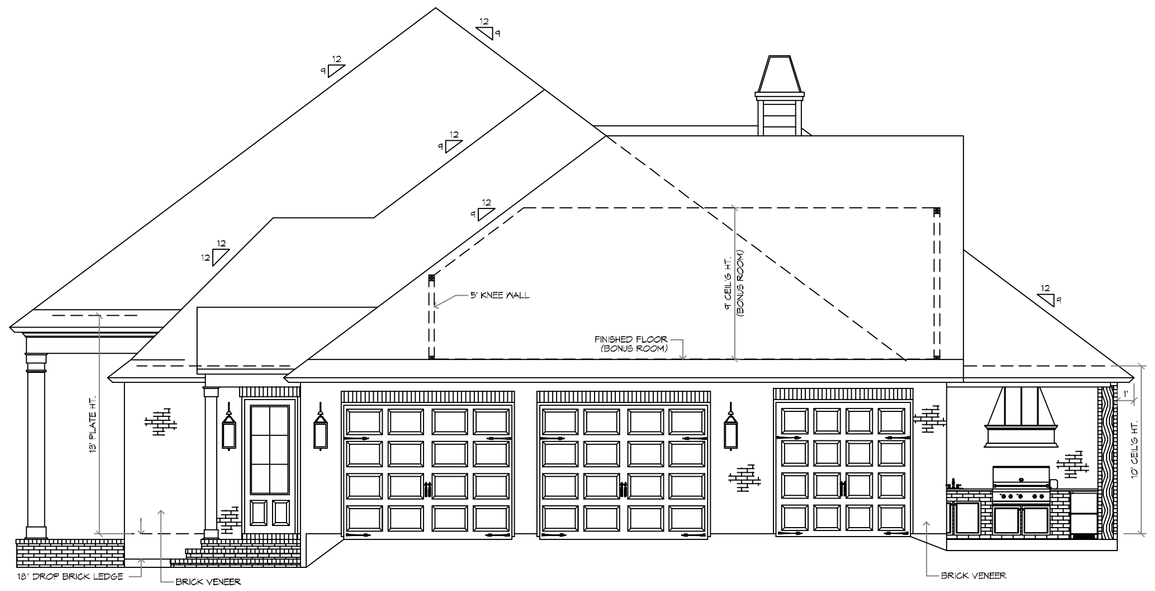

7 RIGHT SIDE ELEVATION
SCALE: 1/4"=1'-0"

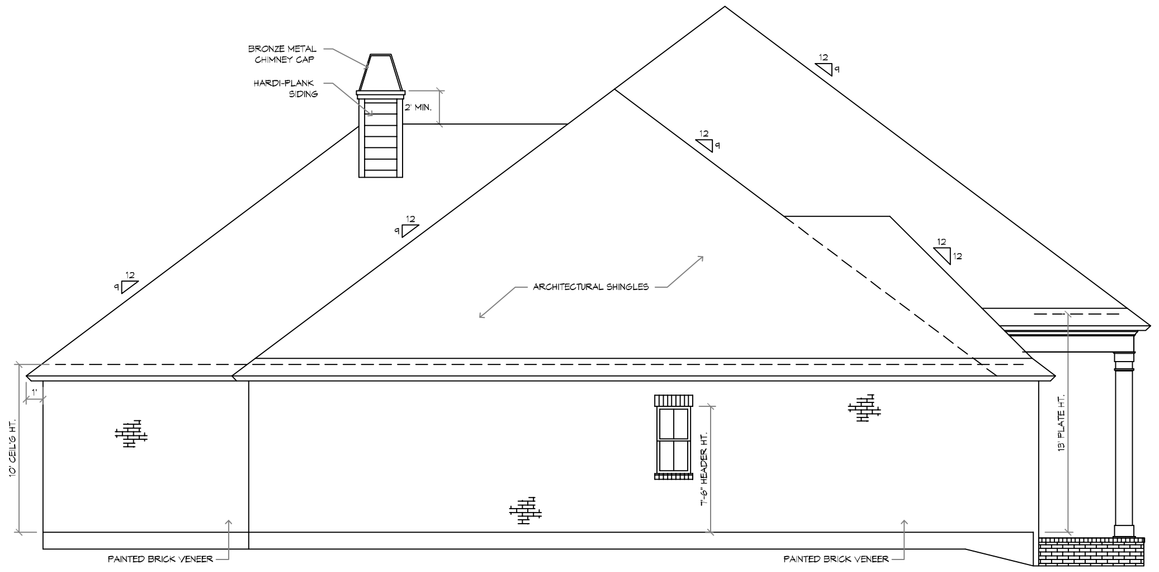

8 LEFT SIDE ELEVATION
SCALE: 1/4"=1'-0"

5 FRONT ELEVATION
SCALE: 1/4"=1'-0"

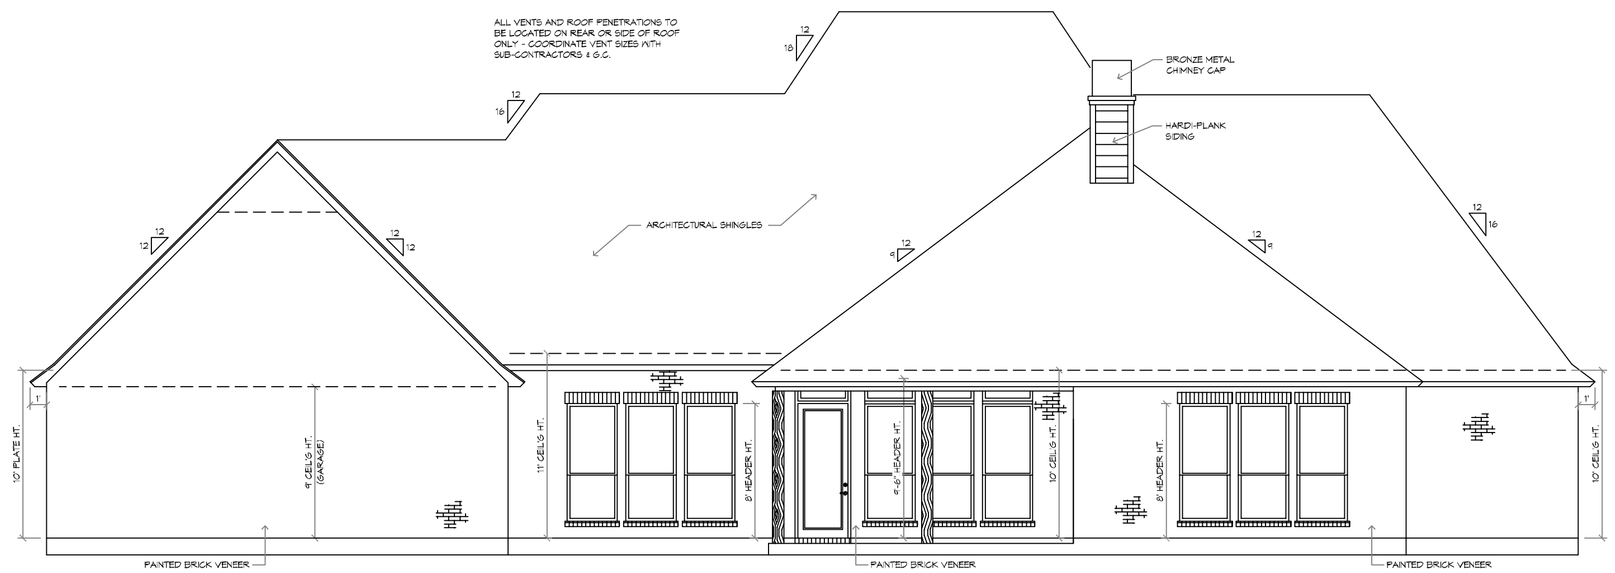

6 REAR ELEVATION
SCALE: 1/4"=1'-0"

DAMMON ENGINEERING, INC.
LOUISIANA & MISSISSIPPI
www.dammonengineering.com
info@dammonengineering.com
PH: 985.649.5832
Chief Engineer: Brian Mistich, PE
554 Old Spanish Trail
Slidell, LA 70458

#	DESCRIPTION	DATE

REVISIONS

STATE OF LOUISIANA
BRIAN A. MISTICH
License No. 30187
PROFESSIONAL ENGINEER

NEW RESIDENTIAL
NOVAK RESIDENCE
292 HIGHLAND BLUFF DR
SLIDELL, LA 70461

JOB No: 2019 | DATE: 05-17-2019
DRAWN BY: JASWK | CHECKED BY: GKD

This data including any specifications, designs and drawings (generally "Work") prepared by Dammon Engineering, Inc. (the "Engineer") is intended for use only in the project for which it was prepared. Any other use or alteration of the Work shall be at the sole risk of the person or entity making such alteration. Engineer shall not be responsible for any such alteration. Any reproduction of the Work is prohibited without the express written consent of Dammon Engineering. Please contact with these drawings & specifications and creative ideas.

SHEET TITLE:
EXTERIOR ELEVATIONS

DRAWING NUMBER:
A102

SHEET No: 6 of # 10

FILE NAME: J:_RESIDENTIAL\New Build\Current drawings\A102 - Rendition.dwg PLOT DATE & TIME: Friday, May 17, 2019 6:55:03 AM