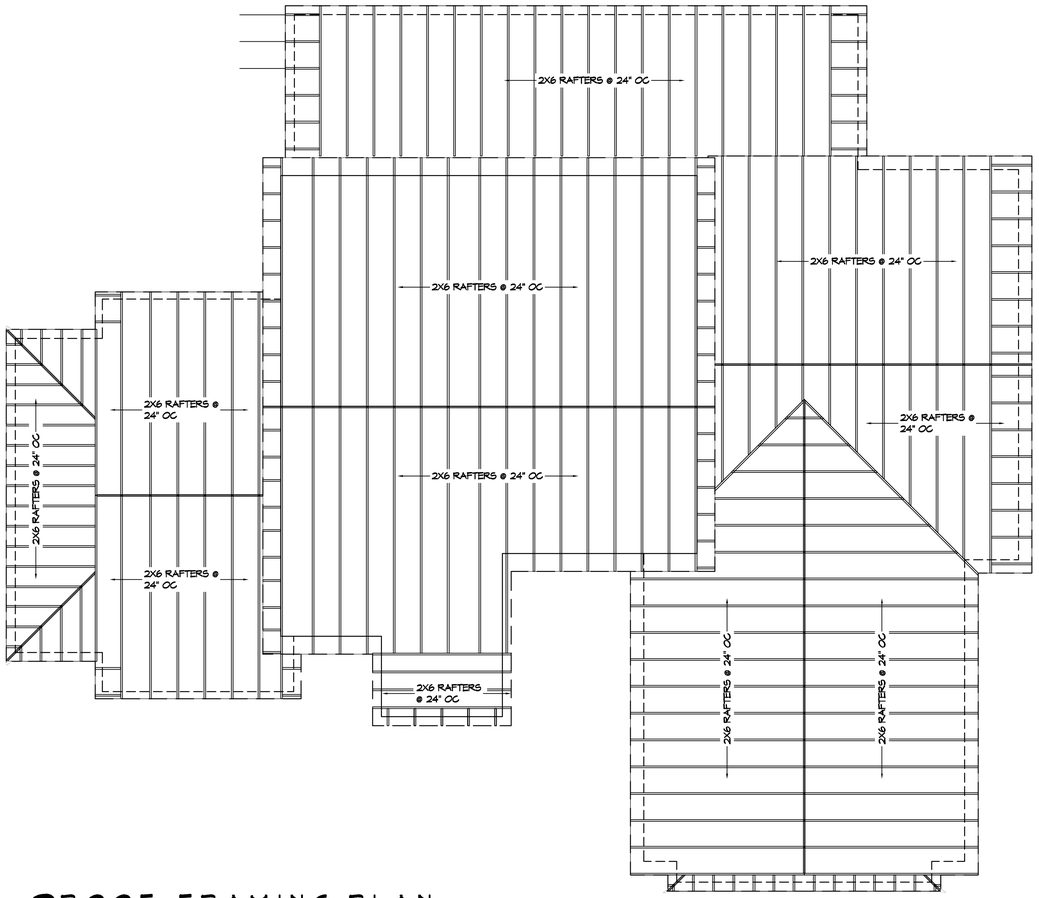

3 ROOF FRAMING PLAN
SCALE: 3/16"= 1'-0"

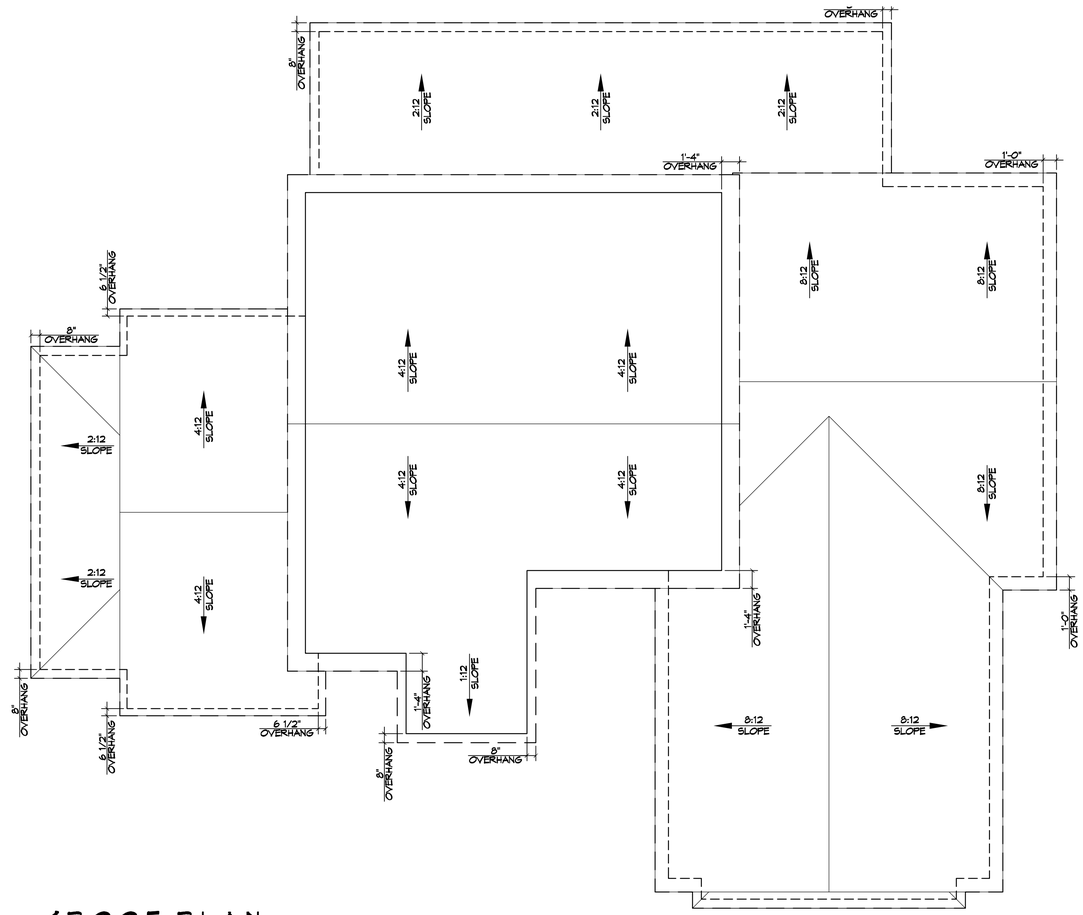

4 ROOF PLAN
SCALE: 3/16"= 1'-0"

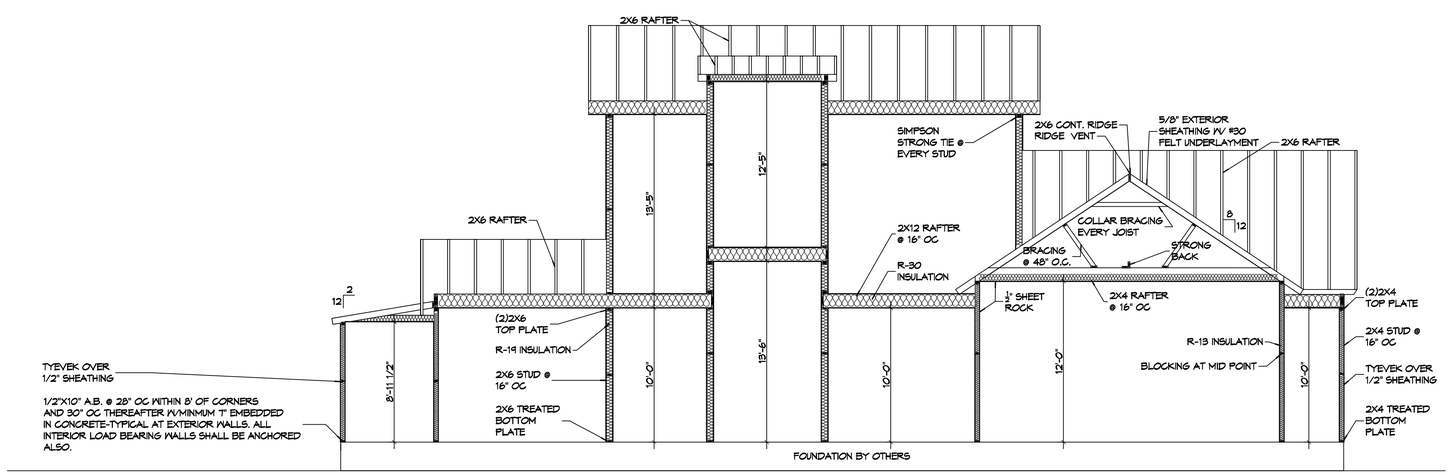

5 SECTION VIEW
SCALE: 3/16"= 1'-0"

DAMMON ENGINEERING, INC.
LOUISIANA & MISSISSIPPI
Chief Engineer: Brian Mistich, PE
554 Old Spanish Trail
Slidell, LA 70458
www.dammonengineering.com
info@dammonengineering.com
PH: 985.649.5832

REVISIONS

#	DESCRIPTION	DATE

SEAL:

STATE OF LOUISIANA
BRIAN A. MISTICH
License No. 30187
PROFESSIONAL ENGINEER

NEW RESIDENTIAL
MR & MRS KAUFMAN
PARCEL A
CARSON KENNEDY RD
PEARL RIVER, LA

DATE:	10-12-2021
CHECKED BY:	CKD
DRAWN BY:	CKD
JOB No:	

The plans, drawings and specifications, designs and arrangements represented herein are the property of Dammon Engineering, Inc. and shall not be used in whole or in part without written consent. Reproduced copies or any alterations and any work or projects other than the specific project for which they were prepared and delivered by Dammon Engineering, Inc. are prohibited. Visual contact with these drawings or specifications shall constitute conclusive evidence of acceptance of these restrictions. Copyright, Dammon Engineering, Inc.

SHEET TITLE:
SECTION AND ROOFING PLAN

DRAWING NUMBER:
S102

SHEET No: 2 of 3