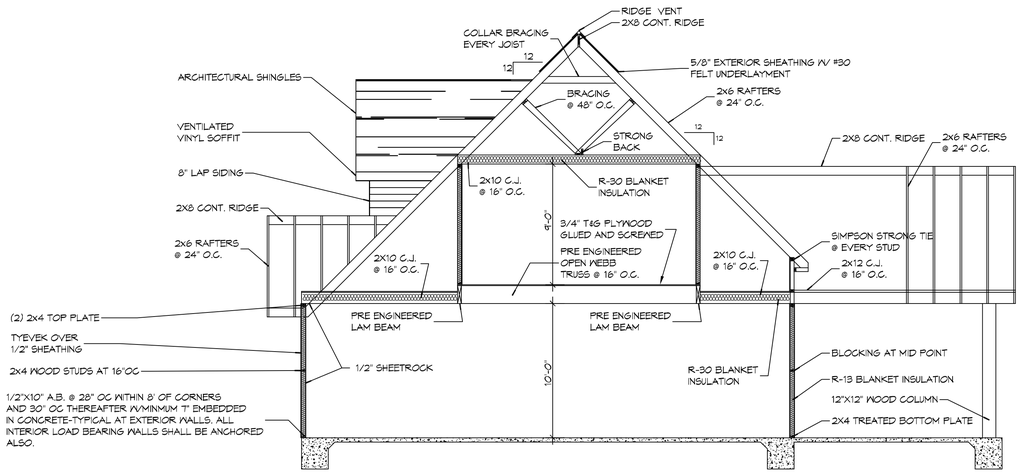

14 TYPICAL HOUSE SECTION
SCALE: 3/16"= 1'-0"

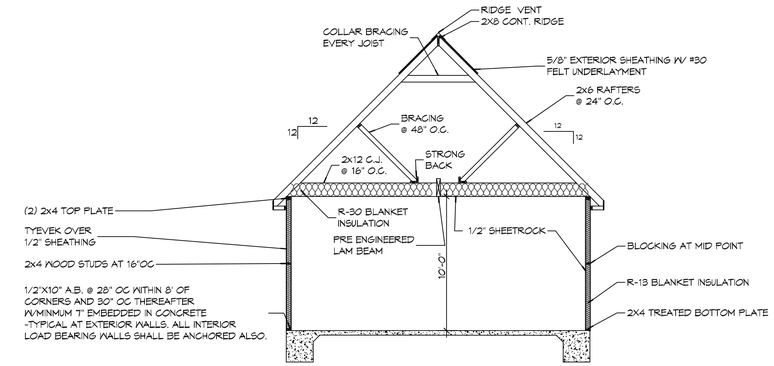

15 TYPICAL GARAGE SECTION
SCALE: 3/16"= 1'-0"

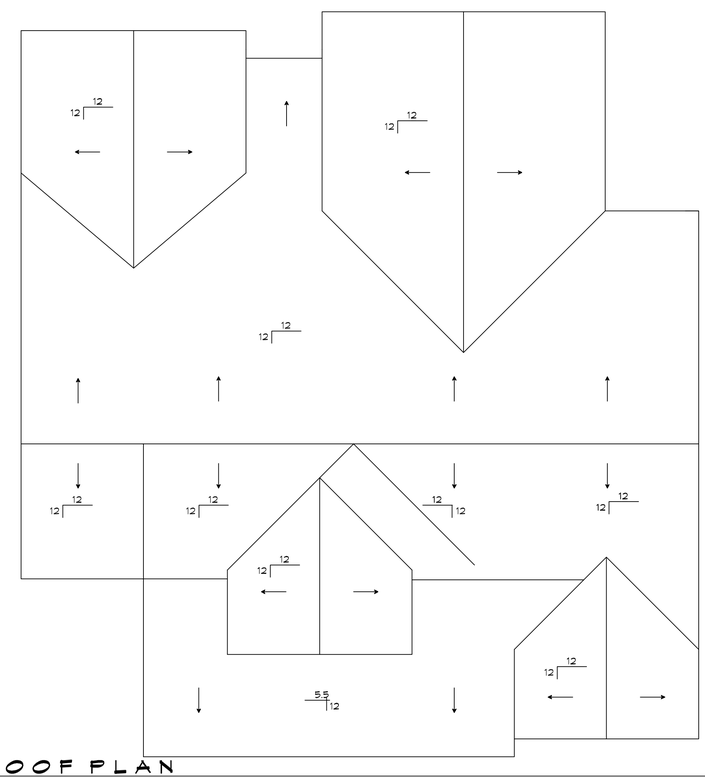

12 HOUSE ROOF PLAN
SCALE: 3/16"= 1'-0"

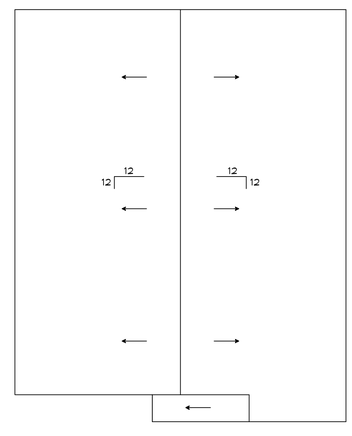

13 GARAGE ROOF PLAN
SCALE: 3/16"= 1'-0"

DAMMON ENGINEERING, INC.
LOUISIANA & MISSISSIPPI
www.dammonengineering.com
info@dammonengineering.com
PH: 985.649.5832
Chief Engineer: Brian Mistich, PE
554 Old Spanish Trail
Slidell, LA 70458

REVISIONS

#	DESCRIPTION	DATE

SEAL:
BRIAN A. MISTICH
LICENSED PROFESSIONAL ENGINEER
20971
STATE OF MISSISSIPPI

NEW RESIDENTIAL
CRAIG BERGERON
6410 HIRO COURT
DIAMONDHEAD, MS 39525

JOB No: 2014 | DATE: 08-26-2014
DRAWN BY: RLD | CHECKED BY: GKD

This plans drawings and specifications, (Plans) are all original copyrighted documents of Dammon Engineering, Inc. (Author) and are protected by Federal copyright laws. Author retains all rights to the Plans, including the right to control the disposition of copies, to assert or prevent copyright claims, and to prepare derivative works and other adaptations of the Plans. Author does not convey any rights in the Plans except for the limited rights of the owner to use the Plans for the construction of a single building. Reproduction, Reuse, Copying, or distribution of the Plans in whole or in part, in any form, without the express written consent of Author is prohibited.

SHEET TITLE:
HOUSE AND GARAGE SECTION AND ROOF PLAN

DRAWING NUMBER:
A104

SHEET No: 7 of 10

FILE NAME: J:\-REVISIONS\Craig Bergeron\Working dwg\A104 - Section and roof plan.dwg PLOT DATE & TIME: Tuesday, December 1, 2020 3:35:43 PM