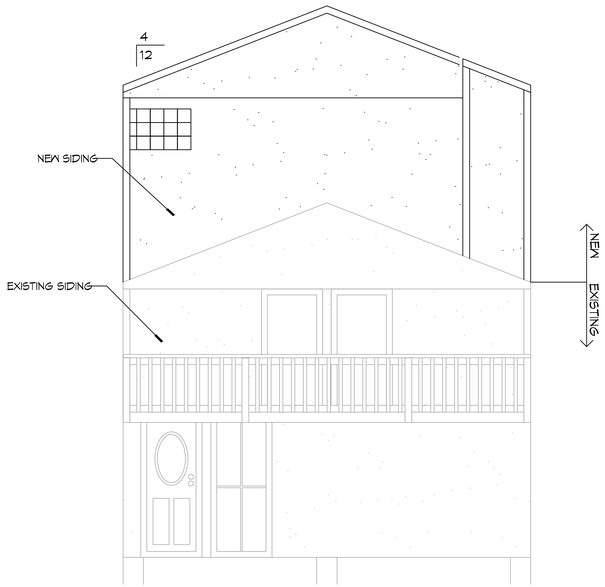

3 FRONT ELEVATION
SCALE: 1/4"=1'-0"

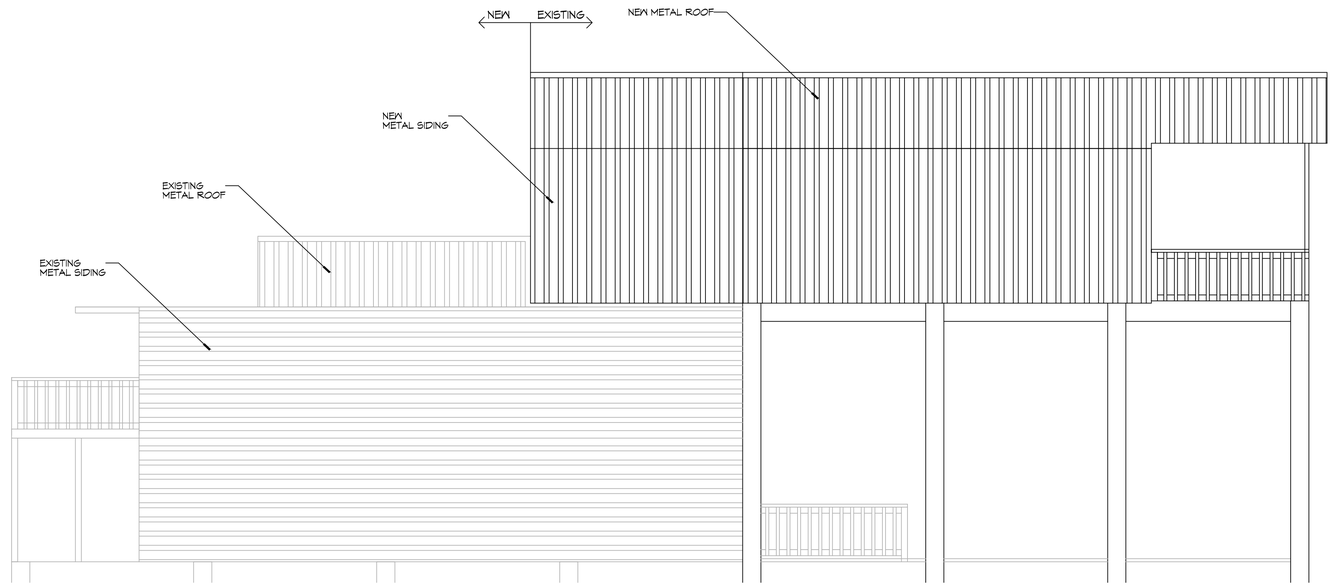

4 RIGHT SIDE ELEVATION
SCALE: 1/4"=1'-0"

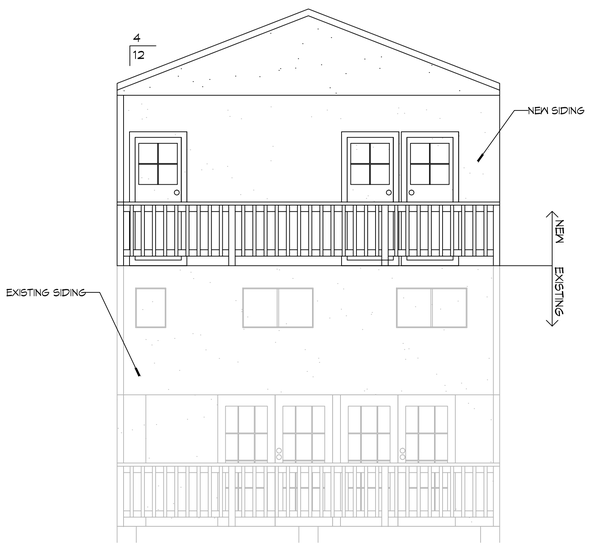

5 REAR ELEVATION
SCALE: 1/4"=1'-0"

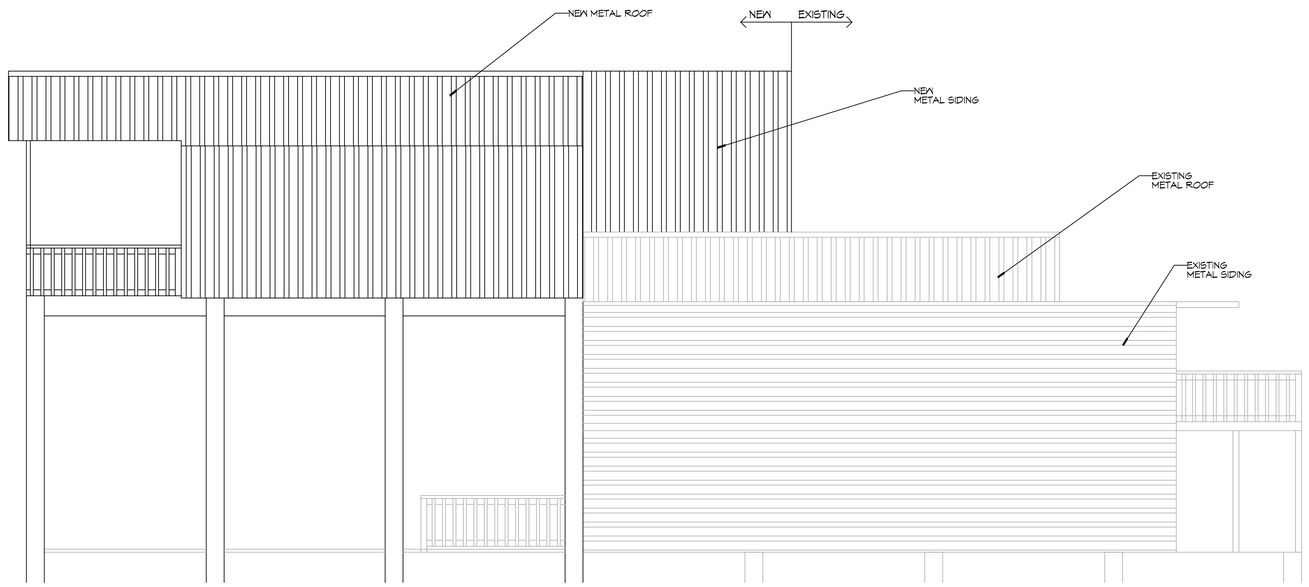

6 LEFT SIDE ELEVATION
SCALE: 1/4"=1'-0"

DAMMON ENGINEERING, INC.
LOUISIANA & MISSISSIPPI
www.dammonengineering.com
info@dammonengineering.com
PH: 985.649.3832
Chief Engineer: Brian Mistich, PE
554 Old Spanish Trail
Slidell, LA 70458

#	DESCRIPTION	DATE

REVISIONS

SEAL:

NEW RESIDENTIAL
DAN SANDERS
7104 BREAKWATER DRIVE
NEW ORLEANS LA

JOB No: 2021	DATE: 03-24-2021
DRAWN BY: TIMOTHY TAYLOR	CHECKED BY: CKD

The plans & specifications, as instruments of service, shall remain the property of the Designer. The Designer shall retain all common law, statutory and other reserved rights, including the copyright thereto. The Owner shall retain the property of Dammon Engineering, and project owner shall be liable for any misuse of the plans & specifications for any purpose other than the original specified project for which they have been prepared and developed without written consent of Dammon Engineering. Visual contact with these plans & specifications shall constitute prima facie evidence of acceptance of these restrictions.

SHEET TITLE:
HOUSE ELEVATIONS

DRAWING NUMBER:
A102

SHEET No: 2 of 2

FILE NAME: J:_REVISIONS\Dan Sanders Breakwater Boulevard, nola\Working dwgs\A102 - House elevations.dwg PLOT DATE & TIME: Wednesday, March 24, 2021 10:07:13 AM