


H S104 A101 **FRAMING SECTION**
SCALE: 1/4" = 1'-0"

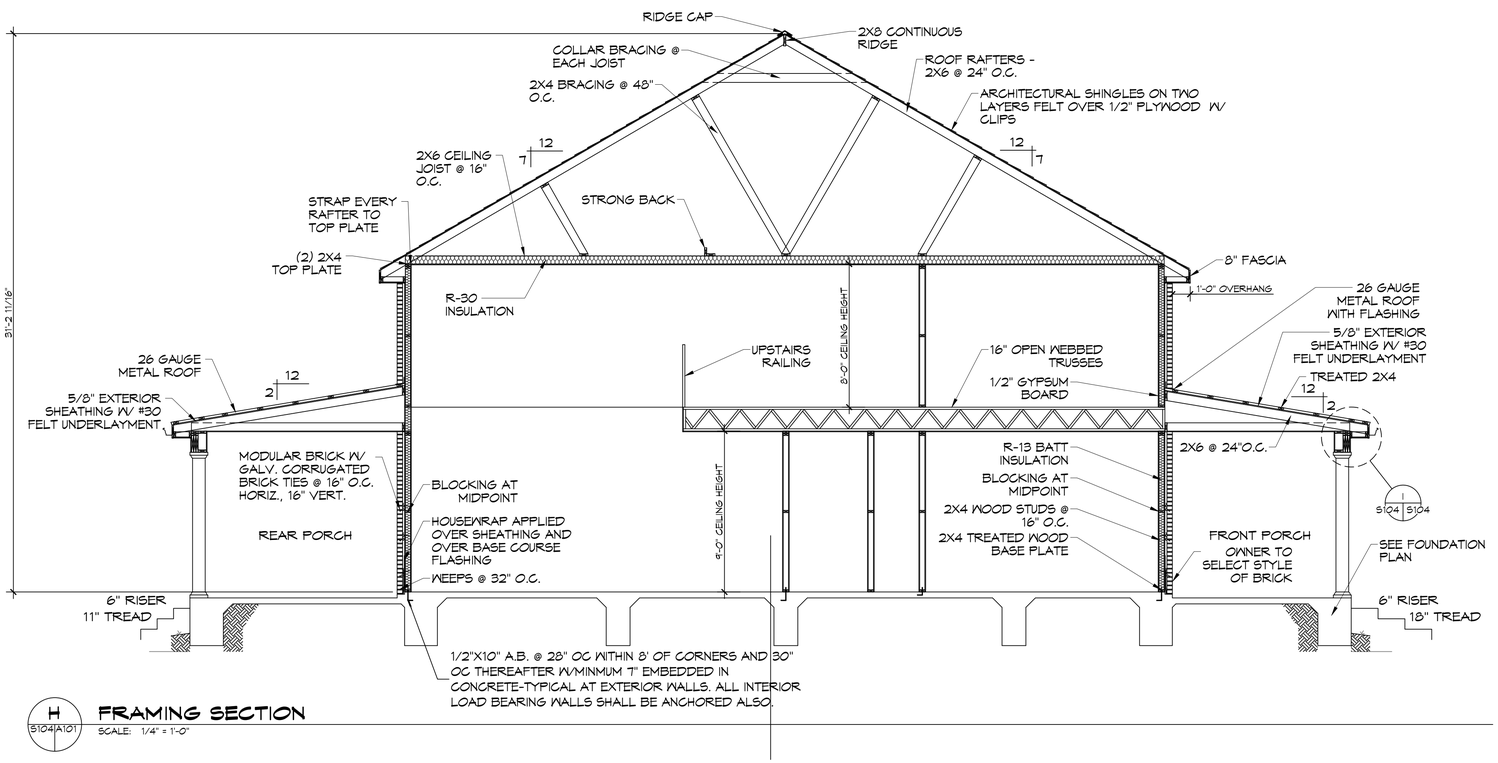


1 S104 S104 **FRONT PORCH CORNICE DETAIL**
SCALE: N.T.S


DAMMON ENGINEERING, INC.
LOUISIANA & MISSISSIPPI
www.dammonengineering.com
info@dammonengineering.com
PH: 985.649.5832
Chief Engineer: Brian Mistich, PE
5544 Crown Point Trail
Slidell, LA 70458


REVISIONS

| # | DESCRIPTION | DATE |
|---|---|---|
| | | |

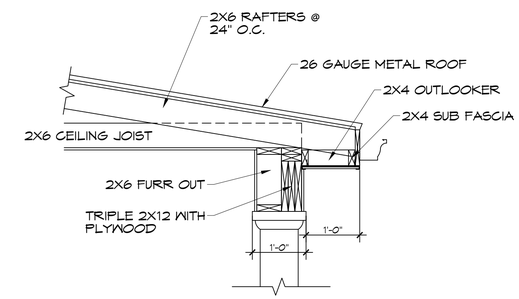SEAL:

HOUSE PLAN
DARRELL & CHARLETTE JOSEPH
LOT 31
GLABON DRIVE
SLIDELL, LA. 70460

DATE: 04-09-2024
JOB No: SCA1
CHECKED BY: CKD
DRAWN BY:


THIS DRAWING IS THE PROPERTY OF DAMMON ENGINEERING, INC. AND MUST BE RETURNED UPON REQUEST. THIS DRAWING MAY NOT BE REPRODUCED IN WHOLE OR IN PART WITHOUT WRITTEN PERMISSION OF DAMMON ENGINEERING, INC. ALL DRAWINGS, SPECIFICATIONS AND OTHER DOCUMENTS PREPARED BY DAMMON ENGINEERING, INC. ARE INSTRUMENTS OF SERVICE THROUGH EXECUTION OF THE PROJECT FOR WHICH THEY WERE PREPARED AND ARE AND SHALL REMAIN THE PROPERTY OF DAMMON ENGINEERING, INC. WHEN THE PROJECT HAS BEEN COMPLETED, THE REPRODUCTION OF THE DOCUMENTS FOR OTHER PROJECTS OR EXTENSIONS OF THIS PROJECT WITHOUT WRITTEN CONSENT OF DAMMON ENGINEERING, INC. IS PROHIBITED.


SHEET TITLE:
FRAMING SECTION

DRAWING NUMBER:
S104

SHEET No: 6 of 13