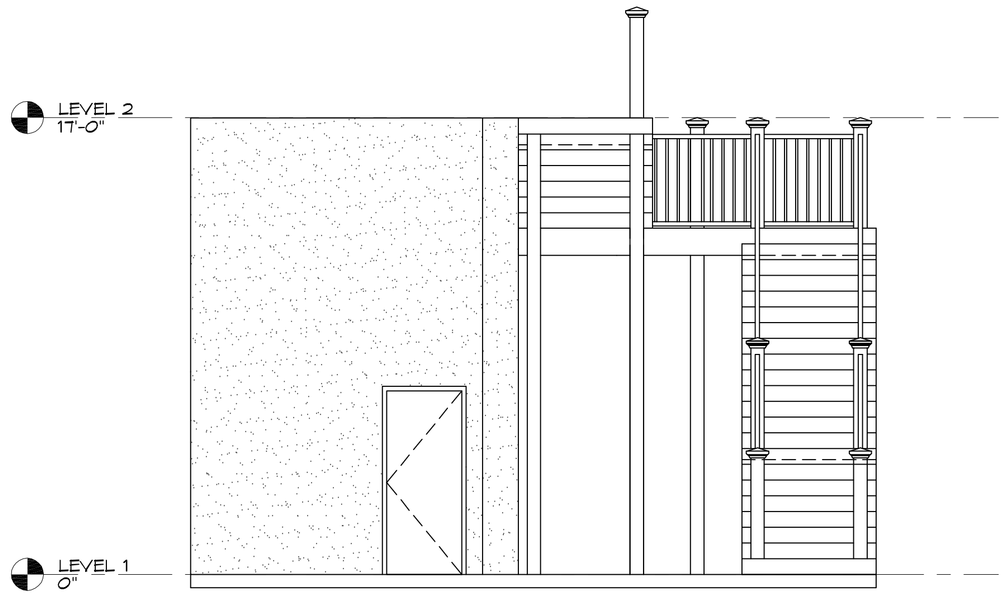

4 A103 A103 FIRST LEVEL ELEVATION
SCALE: 1/4" = 1'-0"
ELEVATION

5 A103 A103 REAR ELEVATION
SCALE: 1/4" = 1'-0"
ELEVATION

3 A103 A103 LEFT SIDE ELEVATION
SCALE: 1/4" = 1'-0"
ELEVATION

DAMMON ENGINEERING, INC.
554 Old Spanish Trail
Slidell, LA 70458
PH: 985.649.5832
www.dammonengineering.com
info@dammonengineering.com
Fax: 985.641.5990

#	DESCRIPTION	DATE

REVISIONS

SEAL:

PRELIMINARY NOT FOR CONSTRUCTION

HUGH HERRON

206 MARLIN DRIVE
SLIDELL LOUISIANA

JOB No:	2018	DATE:	10-01-2018
DRAWN BY:	JASMIN	CHECKED BY:	CKD

The plans shown on and specifications, designs and other drawings, and instruments of service furnished by Dammon Engineering, Inc. are the property of Dammon Engineering, Inc. and are to be returned upon completion of the work for which they are furnished. Reproduction of these plans and specifications in whole or in part without written consent of Dammon Engineering, Inc. is prohibited. Only those plans and specifications bearing the seal of Dammon Engineering, Inc. are valid for construction purposes. Dammon Engineering, Inc. assumes no responsibility for any work done from these plans and specifications which do not bear its seal.

SHEET TITLE:
BUILDING ELEVATIONS

DRAWING NUMBER:
A103

SHEET No: 4 of # 4

FILE NAME: J:\-- RESIDENTIAL\Hugh Herron 206 Marlin Drive\Current drawings\A103 -- elevations.dwg PLOT DATE & TIME: Monday, October 1, 2018 10:11:01 AM