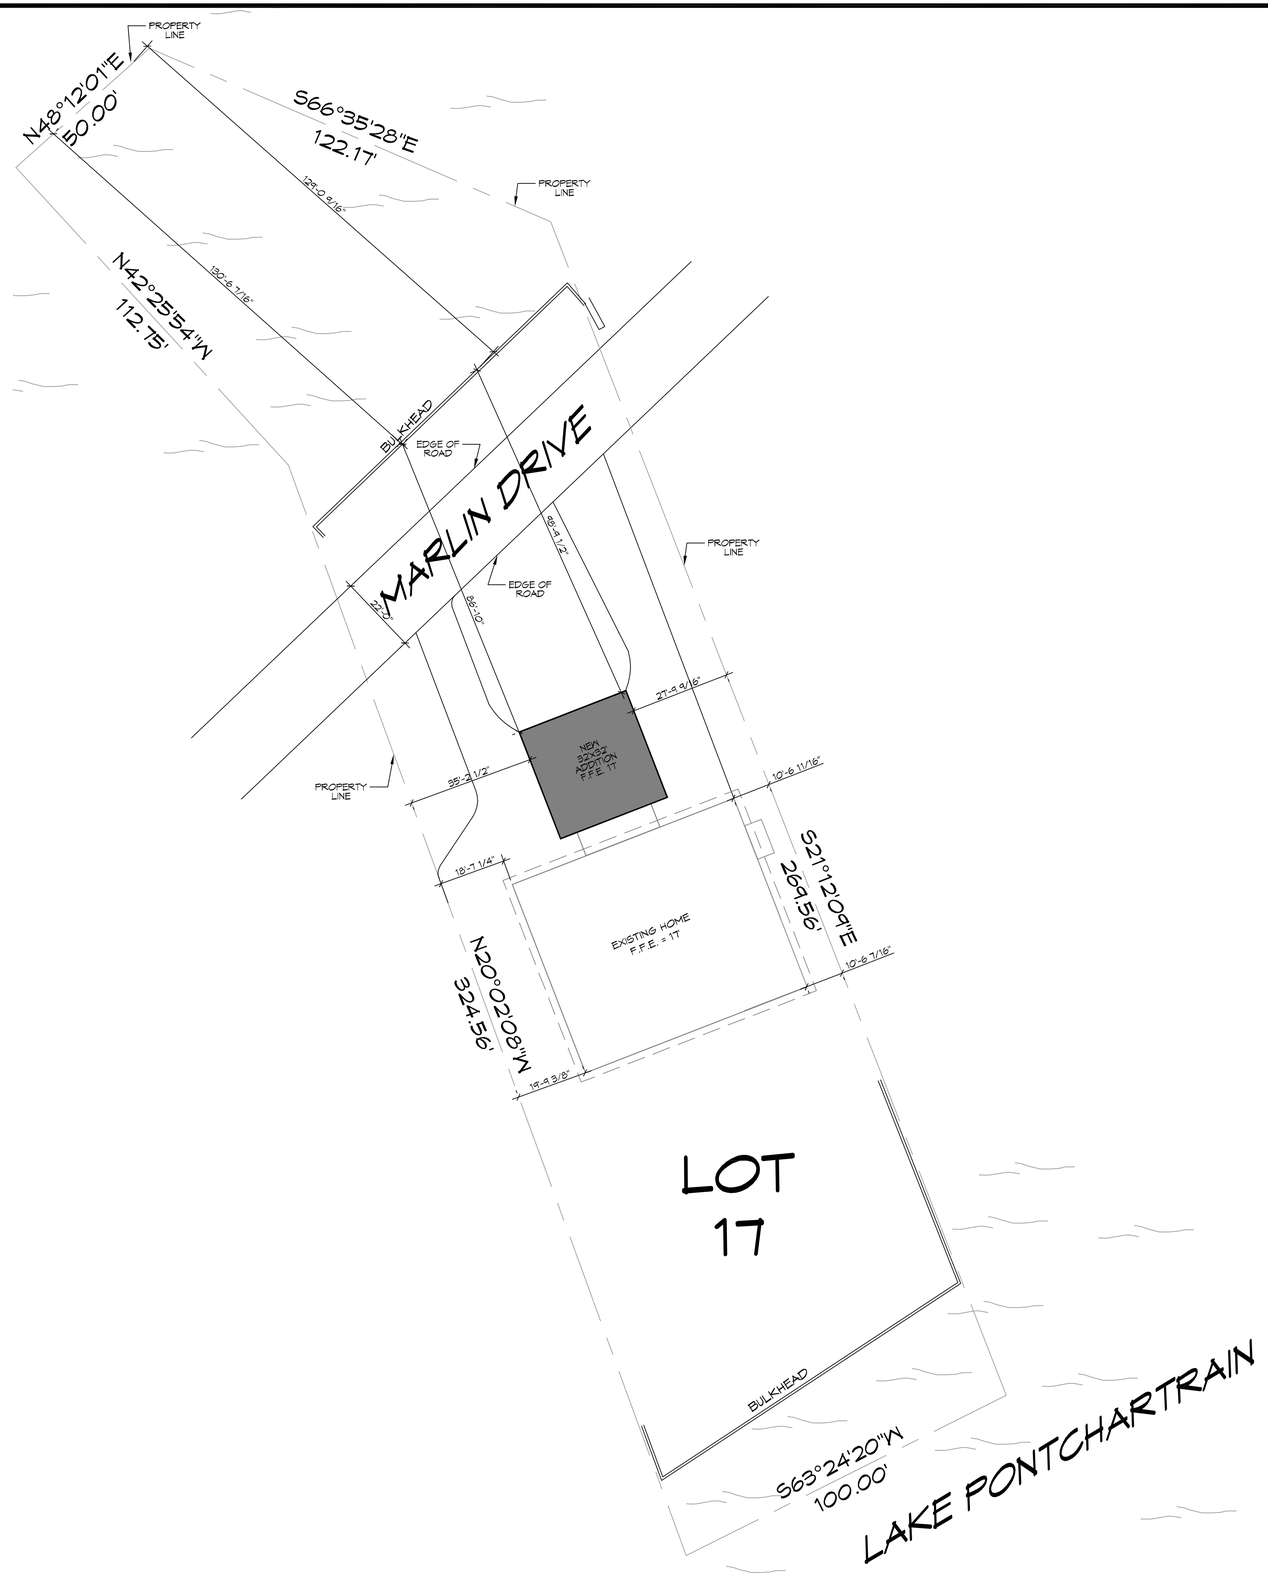

1 SITE PLAN
SCALE: 1"=20'-0"

DAMMON ENGINEERING, INC.

554 Old Spanish Trail
Slidell, LA 70458
PH: 985.649.5832

www.dammonengineering.com
info@dammonengineering.com
Fax: 985.641.5950

REVISIONS

#	DESCRIPTION	DATE

SEAL:

HUGH HEARON

206 MARLIN DRIVE
SLIDELL LOUISIANA

JOB No:	2020	DATE:	10-14-2020
DRAWN BY:	CKD	CHECKED BY:	CKD

The design shown, indicated, and represented by these drawings, plans and specifications, is and shall remain the property of Dammon Engineering, and no part thereof shall be used, reproduced or copied in any form or manner without the express written permission of Dammon Engineering. Visual contact with these drawings or specifications shall constitute proof of knowledge of the restrictions herein and agreement to be bound by them.

SHEET TITLE:
SITE PLAN

DRAWING NUMBER:
C100

SHEET No: 1 of # 1

FILE NAME: J:_WEBCENTRAL\Hugh Hearon 206 Marlin Drive\Working Dwgs\C101.rvt Site Plan.dwg PLOT DATE & TIME: Monday, October 19, 2020 10:17:32 AM