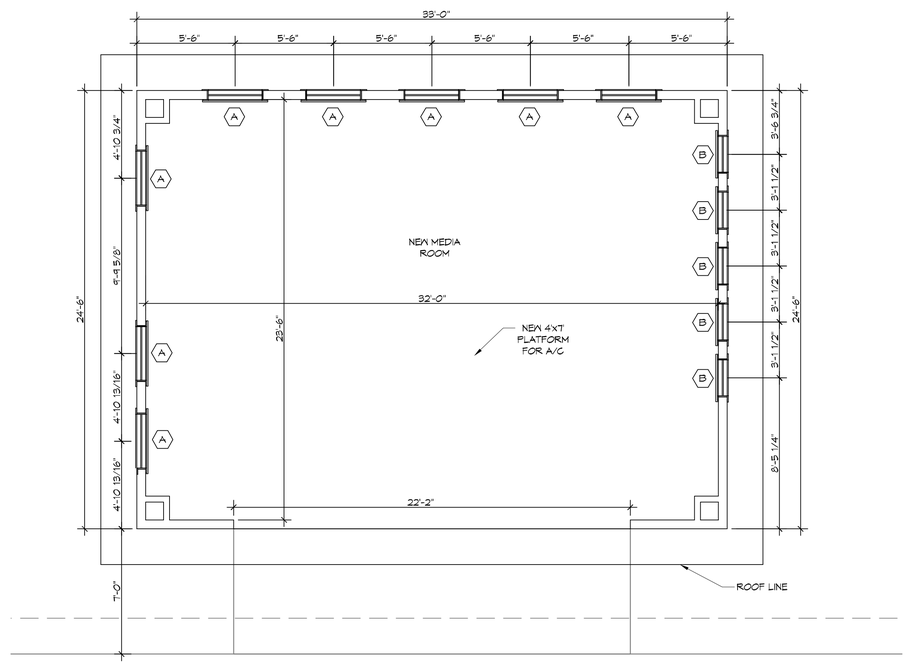

7
A101 | A101

SECOND LEVEL

SCALE: 1/4" = 1'-0"

ARCHITURAL

DAMMON ENGINEERING, INC.
554 Old Spanish Trail
Slidell, LA 70458
PH: 985.649.5832
www.dammonengineering.com
info@dammonengineering.com
Fax: 985.641.5950

REVISIONS

#	DESCRIPTION	DATE

SEAL:

HUGH HEARN

206 MARLIN DRIVE
SLIDELL LOUISIANA

JOB No: 2020 | DATE: 10-19-2020

DRAWN BY: JASMYN | CHECKED BY: CKD

The above drawings are specification, design and arrangements represent ideas or expression tangible or not, and are the property of Dammon Engineering, and are part thereof and for sole use in connection with the project for which they are prepared. Any other use or reproduction without the written consent of Dammon Engineering shall constitute a violation of the rights of Dammon Engineering. Third parties who have drawings or specifications and constitute Dammon Engineering shall be held liable for any damages or expenses incurred.

SHEET TITLE:
FLOOR PLAN

DRAWING NUMBER:
A101

SHEET No: 4 of # 1

FILE NAME: J:\ - PROJECTS\Hugh Hearn 206 Marlin Drive\Hearn.dwg\A101 - floor plan.dwg PLOT DATE & TIME: Wednesday, December 30, 2020 3:34:04 PM