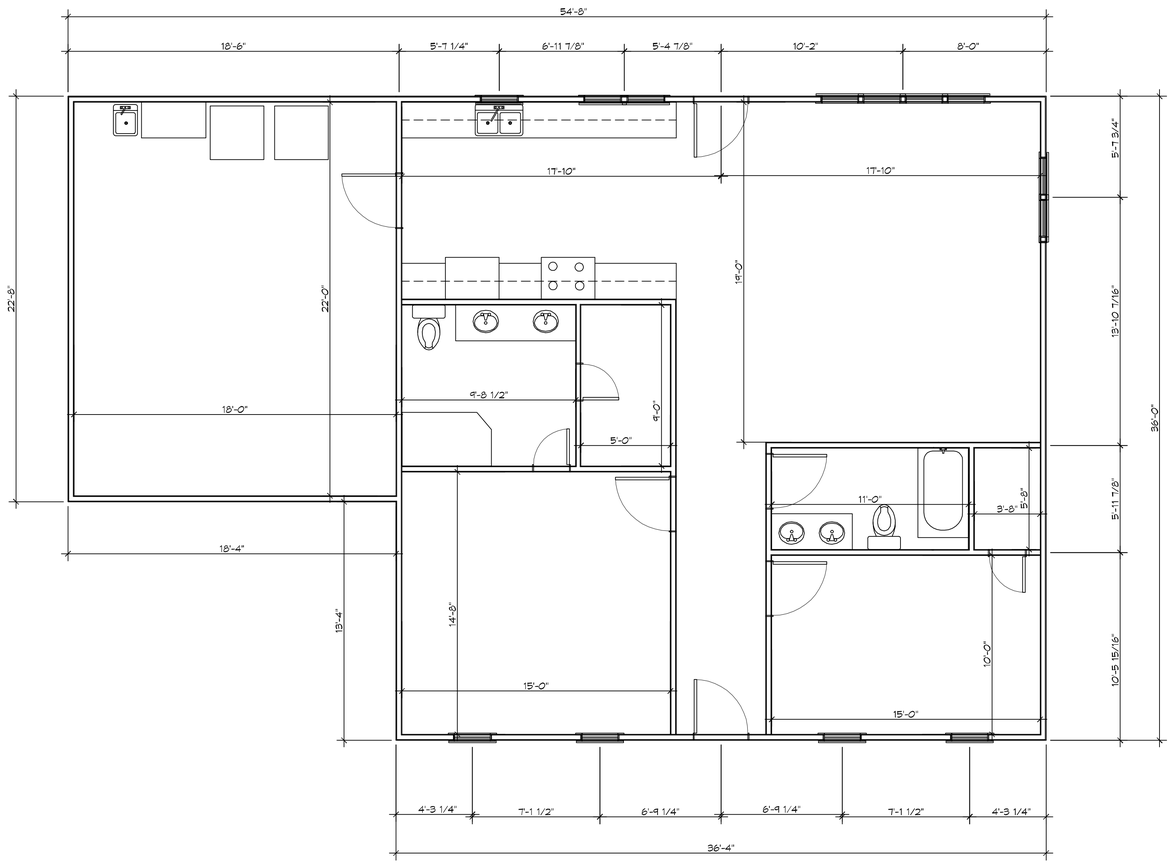

1
A101 | A101

LAYOUT

SCALE: 1/4" = 1'-0"

ARCHITURAL

DAMMON ENGINEERING, INC.

554 Old Spanish Trail
Slidell, LA 70458
PH: 985.649.5832

www.dammonengineering.com
info@dammonengineering.com
Fax: 985.641.5950

#	DESCRIPTION	DATE

REVISIONS

SEAL:

THE DAMMONS

SLIDELL, LOUISIANA

JOB No: 23-11 | DATE: 03-08-18

DRAWN BY: CKD | CHECKED BY: BAM

The plans, drawings and specifications, designs and arrangements represented thereby are the property of Dammon Engineering, Inc. and are not to be used in any way prejudicial to our interests, or assigned to a subsequent user, or used on other jobs or for other purposes, or reproduced or copied in whole or in part without the written consent of Dammon Engineering, Inc. These plans, designs and specifications are to be returned upon request.

SHEET TITLE:
FLOOR PLAN

DRAWING NUMBER:

A101

SHEET No: 4 of # 1

FILE NAME: J:_DESIGN\Vince and Diana Dammon\Current drawings\A101 - floor plan.dwg PLOT DATE & TIME: Thursday, April 19, 2018 12:11:04 PM