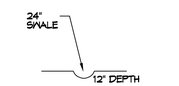

SWALE
SCALE: N.T.S.

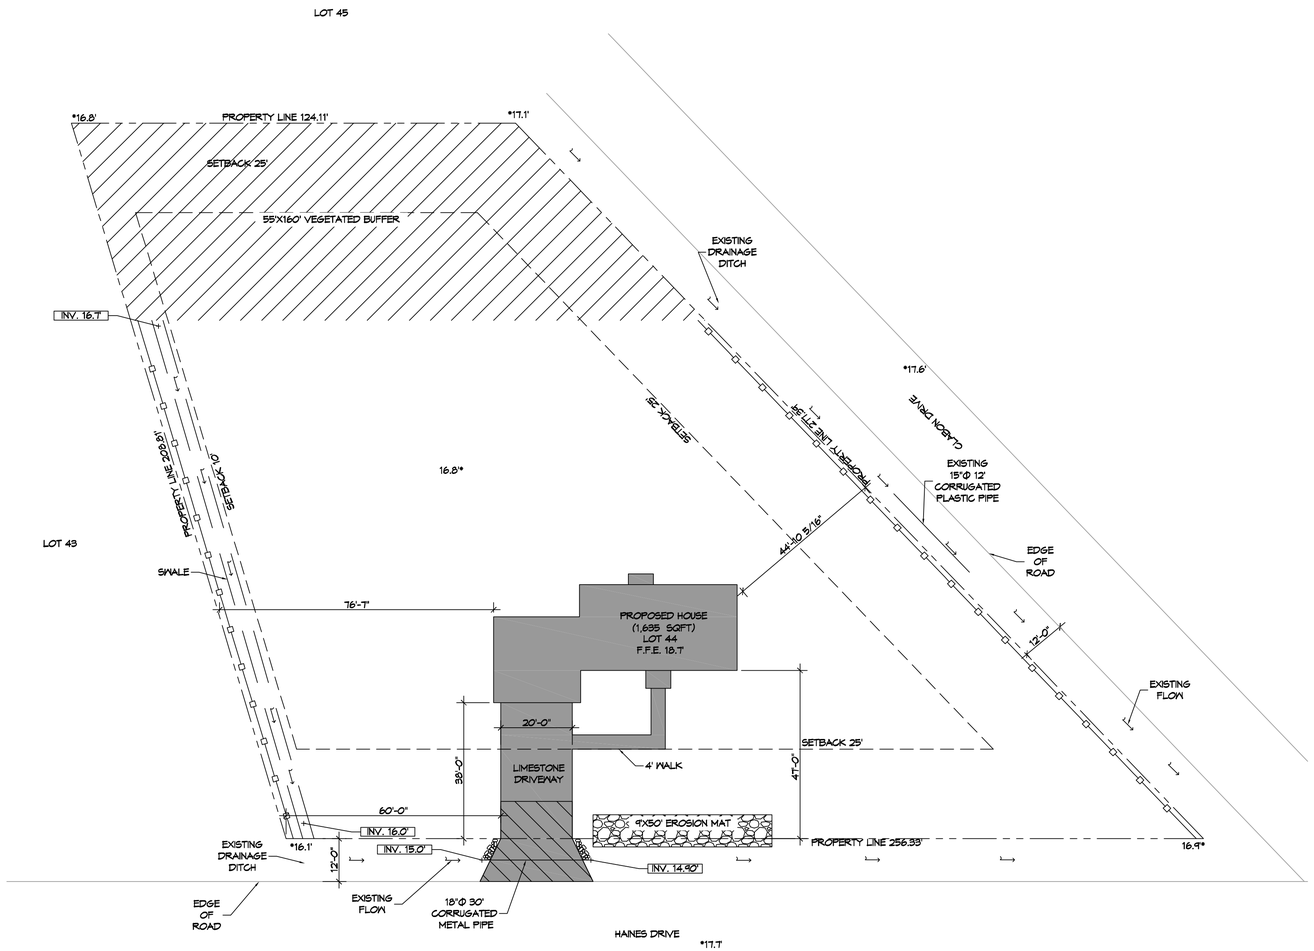

N

1 SITE PLAN
SCALE: 1"=20'-0"

PLANNING

ZONED "A2" SUBURBAN

FLOOD ZONE

ZONE "X"

BUILDING SETBACK LINES

FRONT - 25'
SIDE - 10'
STREET SIDE - 25'
REAR - 25'

BUILDING ELEVATION

BASE FLOOD ELEVATION = "X"
FINISHED FLOOR ELEVATION = 18.7

STORMWATER CONTROL LEGEND

- SILT FENCE
- VEGETATED BUFFER
- EROSION MAT
- RIP RAP
- WATER FLOW
- EXIT PAD

DAMMON ENGINEERING, INC.
www.dammonengineering.com
info@dammonengineering.com
Fax: 985.641.5950
554 Old Spanish Trail
Slidell, LA 70458
PH: 985.649.5832

#	DESCRIPTION	DATE
	REVISIONS	

STATE OF LOUISIANA
BRIAN A. MISTICH
License No. 30187
PROFESSIONAL ENGINEER

JASON AND CHERRIE DAMMON

LOT 44 OAK RANCH ESTATES
SLIDELL, LOUISIANA

JOB No: 2019 DATE: 11-08-21
DRAWN BY: RLD CHECKED BY: CAD

THIS PLAN IS THE PROPERTY OF DAMMON ENGINEERING, INC. AND MAY NOT BE REPRODUCED OR USED FOR OTHER PROJECTS WITHOUT THE CONSENT OF DAMMON ENGINEERING, INC. THIS PLAN HAS BEEN PREPARED FOR THE EXCLUSIVE USE OF THE PERSONS NAMED IN THE TITLE BLOCK FOR THE PROJECT SHOWN. THE PLAN HAS BEEN PREPARED BY DAMMON ENGINEERING, INC. BASED ON INFORMATION PROVIDED BY OTHERS. DAMMON ENGINEERING, INC. MAKES NO REPRESENTATION AS TO THE ACCURACY OF INFORMATION PROVIDED BY OTHERS.

SHEET TITLE:
SITE PLAN

DRAWING NUMBER:
C101

SHEET No: 1 of # 3

FILE NAME: J:\- Closed Jobs\- Residential\Jason and Cherrie Dammon\Current drawings\C101 - Site Plan.dwg PLOT DATE & TIME: Monday, November 8, 2021 10:36:24 AM