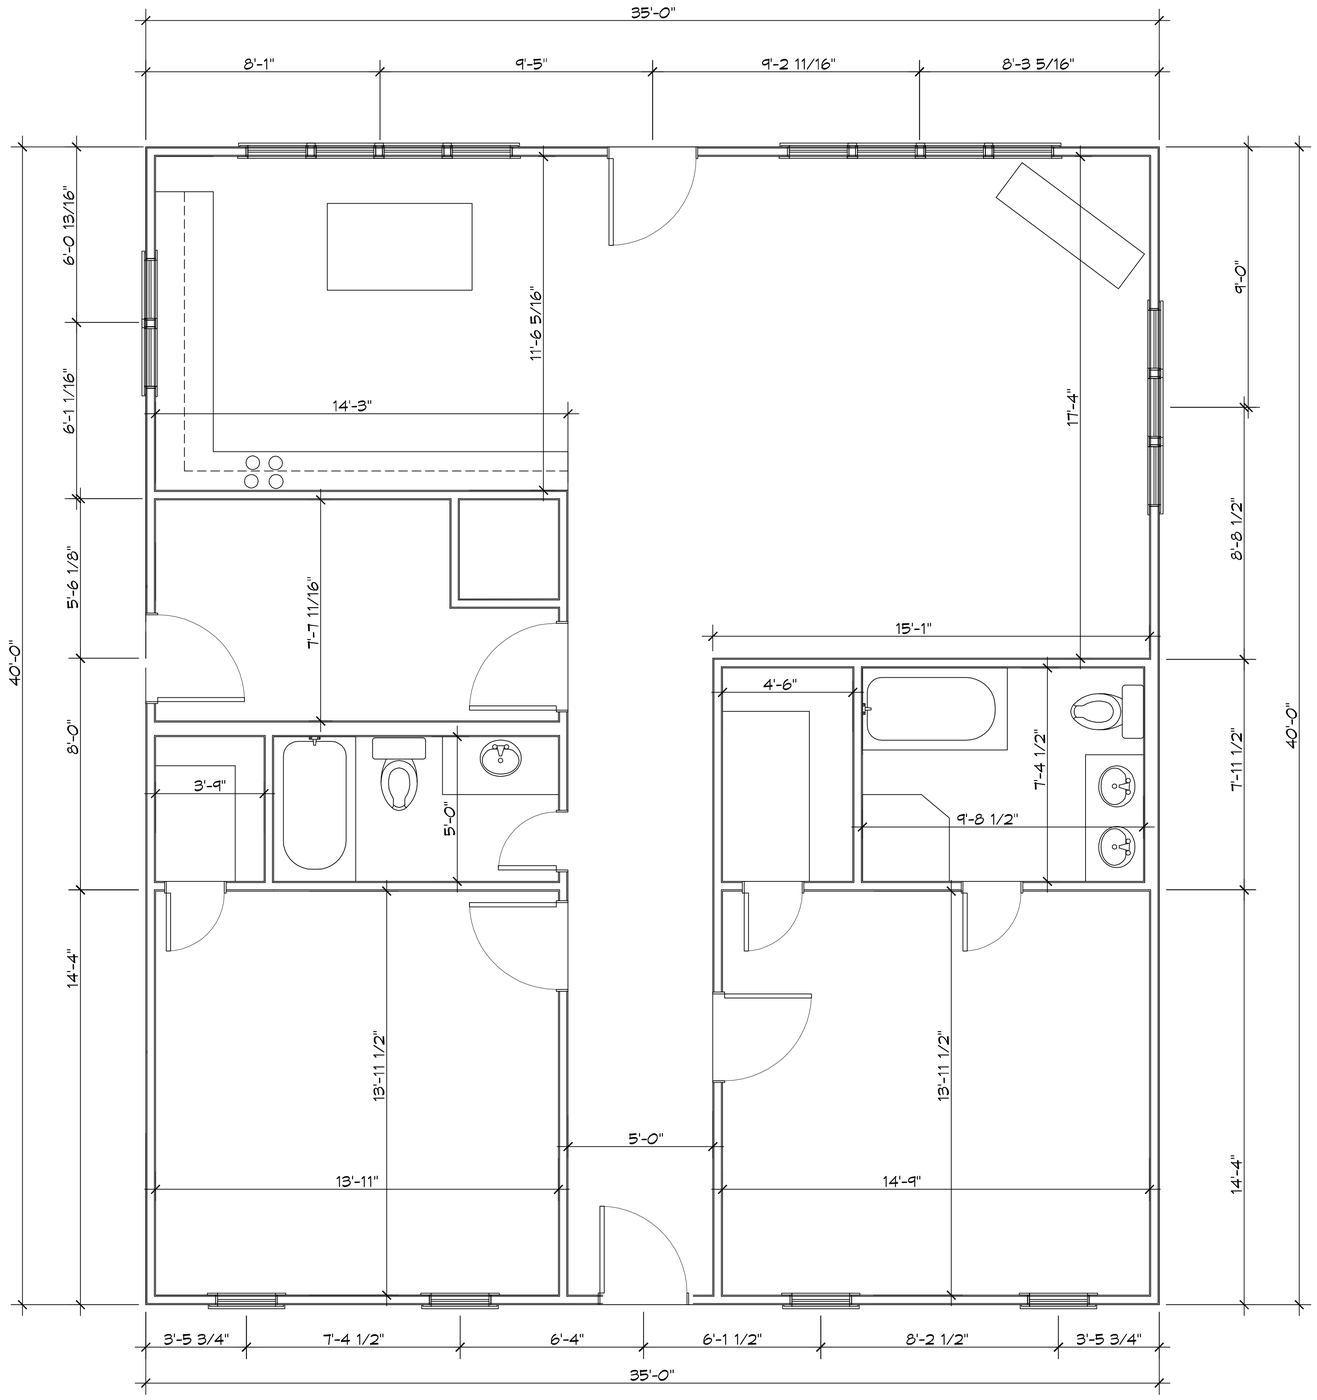

1 A101 A101

LAYOUT

SCALE: 1/4" = 1'-0"

ARCHITURAL

DAMMON ENGINEERING, INC.

www.dammonengineering.com
info@dammonengineering.com
Fax: 985.641.5950

554 Old Spanish Trail
Slidell, LA 70458
PH: 985.649.5832

#	DESCRIPTION	DATE

REVISIONS

SEAL:

THE DAMMONS

SLIDELL, LOUISIANA

JOB No: 2317 | DATE: 03-08-18

DRAWN BY: GKD | CHECKED BY: BAM

The plans, drawings and specifications, changes and arrangements represented thereby are property of Dammon Engineering, and are not to be used in any way prejudicial to the interests of Dammon Engineering or for anything other than the specific project for which they were prepared and publication thereof is restricted to such use as is incidental to the intended use of the plans, drawings and specifications. Reproduction, publication or other use of any such plans, drawings and specifications without Dammon Engineering's written consent is prohibited. Visual contacts with these drawings or specifications shall constitute acceptance of the restrictions stated herein.

SHEET TITLE:
FLOOR PLAN

DRAWING NUMBER:

A101

SHEET No: 4 of # 1