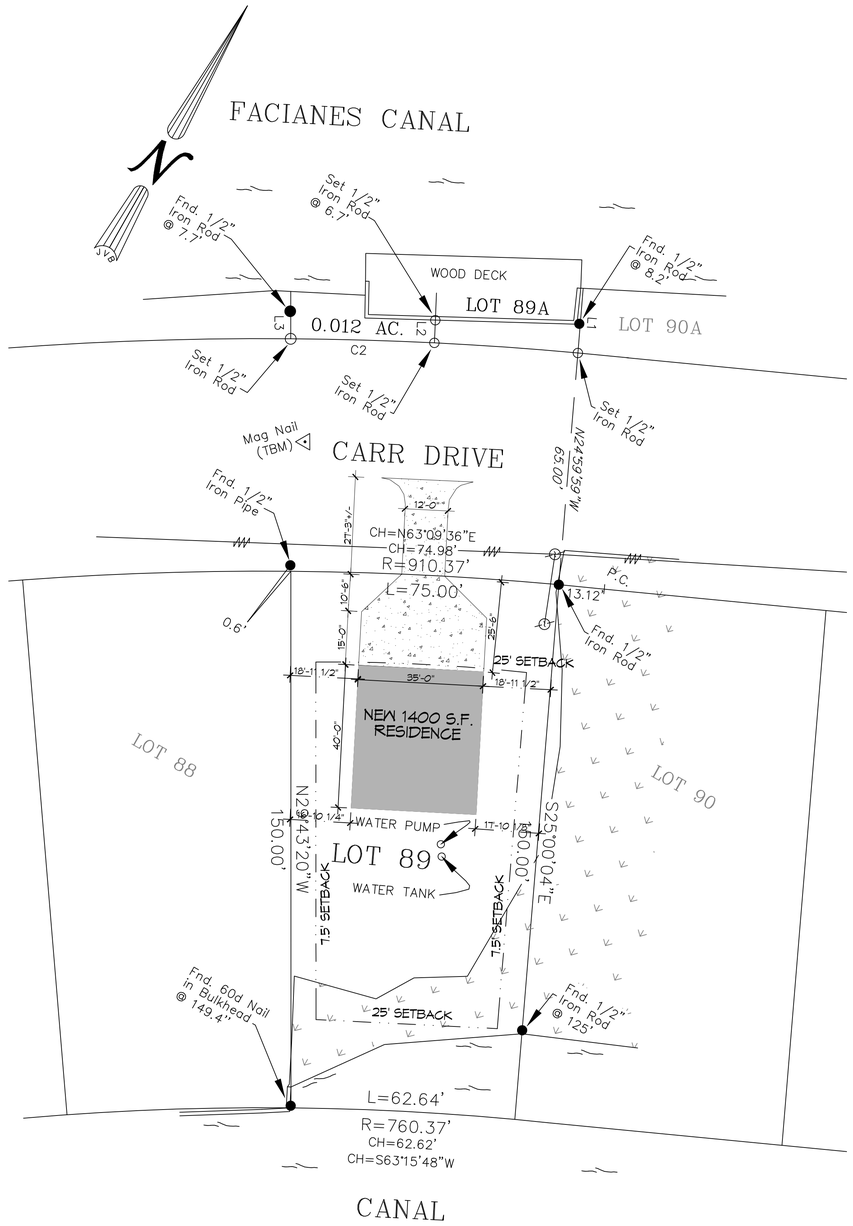

1 SITE PLAN
SCALE: 1"=20'-0"

DAMMON ENGINEERING, INC.
LOUISIANA & MISSISSIPPI

www.dammonengineering.co
info@dammonengineering.co
PH: 985.649.38

Chief Engineer: Brian Mistich, PE
554 Old Spanish Trail
Slidell, LA 70458

REVISIONS

#	DESCRIPTION	DATE

SEAL:

NEW RESIDENCE

VICKY MASAS
261 CARR DR.
SLIDELL, LA 70458

JOB No:
DATE: 8-5-2018
DRAWN BY: CKD
CHECKED BY: CKD

THE WORK SHOWN ON THIS DRAWING, INCLUDING THE ARCHITECTURAL DESIGN AND THE ENGINEERING DESIGNS, IS THE PROPERTY OF DAMMON ENGINEERING, INC. AND MAY NOT BE REPRODUCED OR USED FOR OTHER PROJECTS WITHOUT THE WRITTEN CONSENT OF DAMMON ENGINEERING, INC. ANY REPRODUCTION OR USE FOR OTHER PROJECTS WITHOUT THE WRITTEN CONSENT OF DAMMON ENGINEERING, INC. IS PROHIBITED BY LAW.

SHEET TITLE:
SITE PLAN

DRAWING NUMBER:
C100

SHEET No: 1 of 24