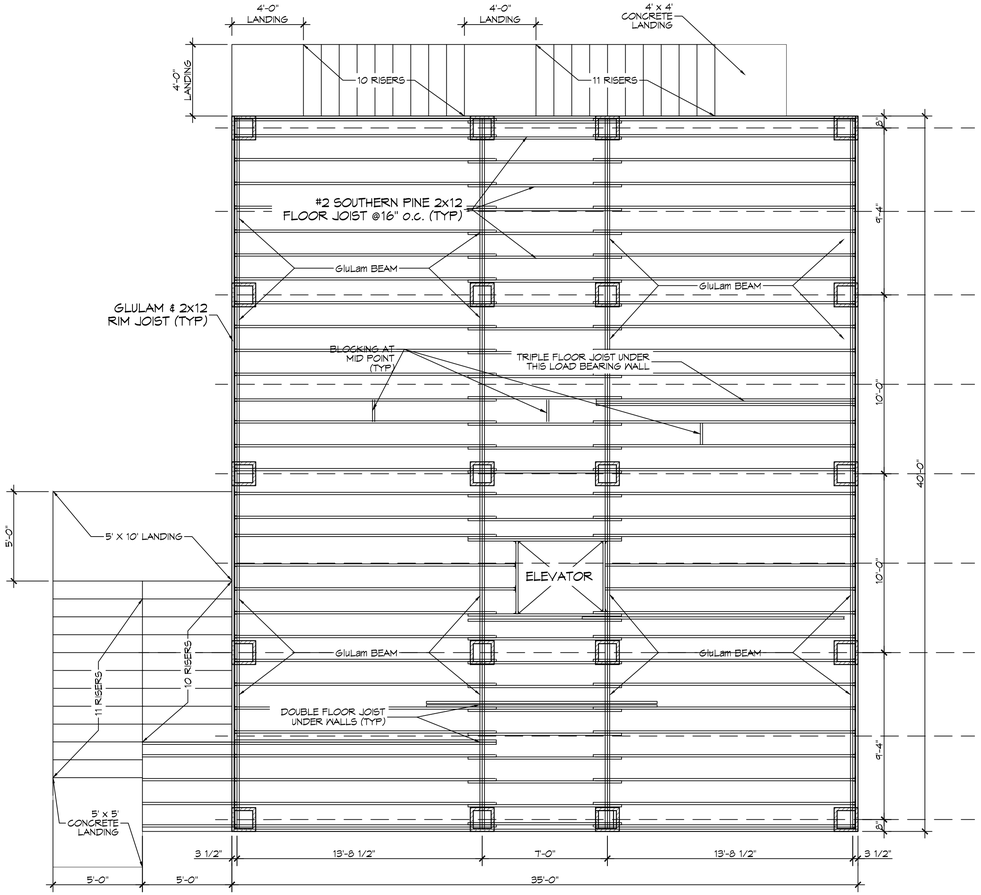

1 S101|S101 **FLOOR FRAMING PLAN**
SCALE: 1/4" = 1'-0"

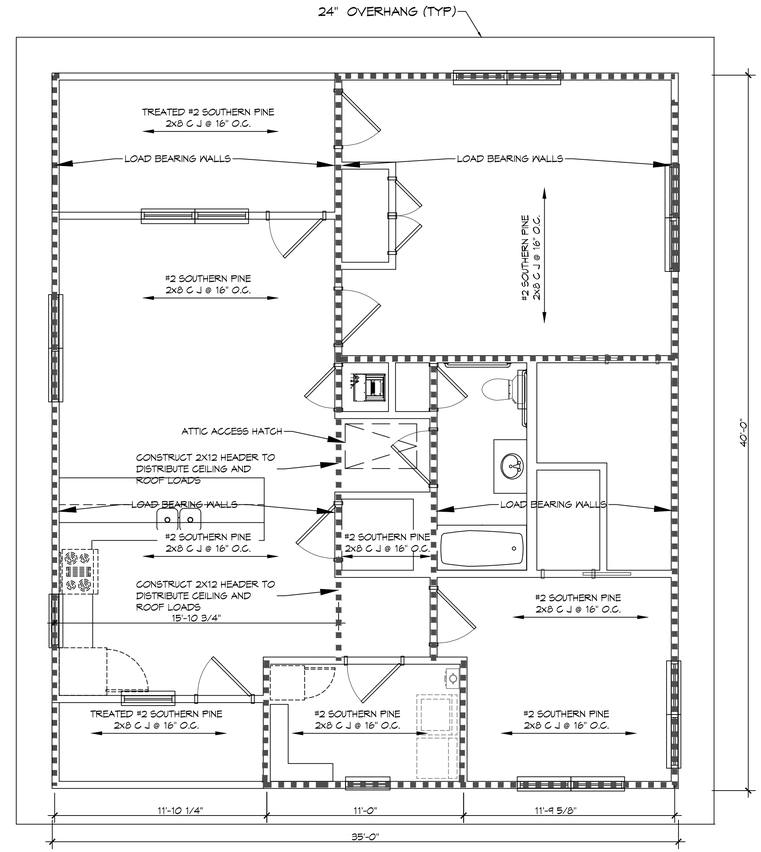

2 S101|S101 **CEILING FRAMING PLAN**
SCALE: 1/4" = 1'-0"
ALL CEILINGS 8FT

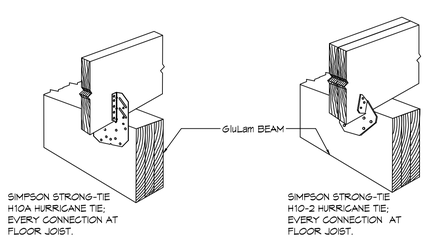

A S201|S201 **DETAIL**
SCALE: N.T.S. FLOOR JOIST

B S201|S201 **DETAIL**
SCALE: N.T.S. DBL FLOOR JOIST

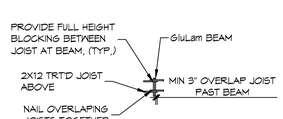

C S201|S201 **DETAIL**
SCALE: N.T.S. BEAM

DAMMON ENGINEERING, INC.
LOUISIANA & MISSISSIPPI
www.dammonengineering.com
www.dammonengineering.com
info@dammonengineering.com
PH: 985.649.3831
Chief Engineer: Brian Mistich, PE
514 Old Spanish Trail
Slidell, LA 70458

#	DESCRIPTION	DATE
	REVISIONS	

SEAL:

NEW RESIDENCE
VICKY MAGAS
261 CARR DR.
SLIDELL, LA 70458

JOB No:	
DATE:	8-3-2018
DRAWN BY:	CKD
CHECKED BY:	BAM

These drawings are the property of Dammon Engineering, Inc. Any use or reproduction without written consent is prohibited. The information contained herein is to be used only for the project for which it has been prepared and shall not be used for any other purpose, nor shall it be loaned or made available to any other person or entity without written consent of Dammon Engineering, Inc. Visual contact with these drawings shall constitute conclusive evidence of acceptance of these restrictions.

SHEET TITLE:
FLOOR & CEILING FRAMING PLANS

DRAWING NUMBER:
S201

SHEET No: 2 of 24

FILE NAME: J:\- RESIDENTIAL\Vicki Magas\Drawings\Current\S201 - 8-3-2018 - Floorplan Plan.dwg PLOT DATE & TIME: Wednesday, August 29, 2018 11:00: