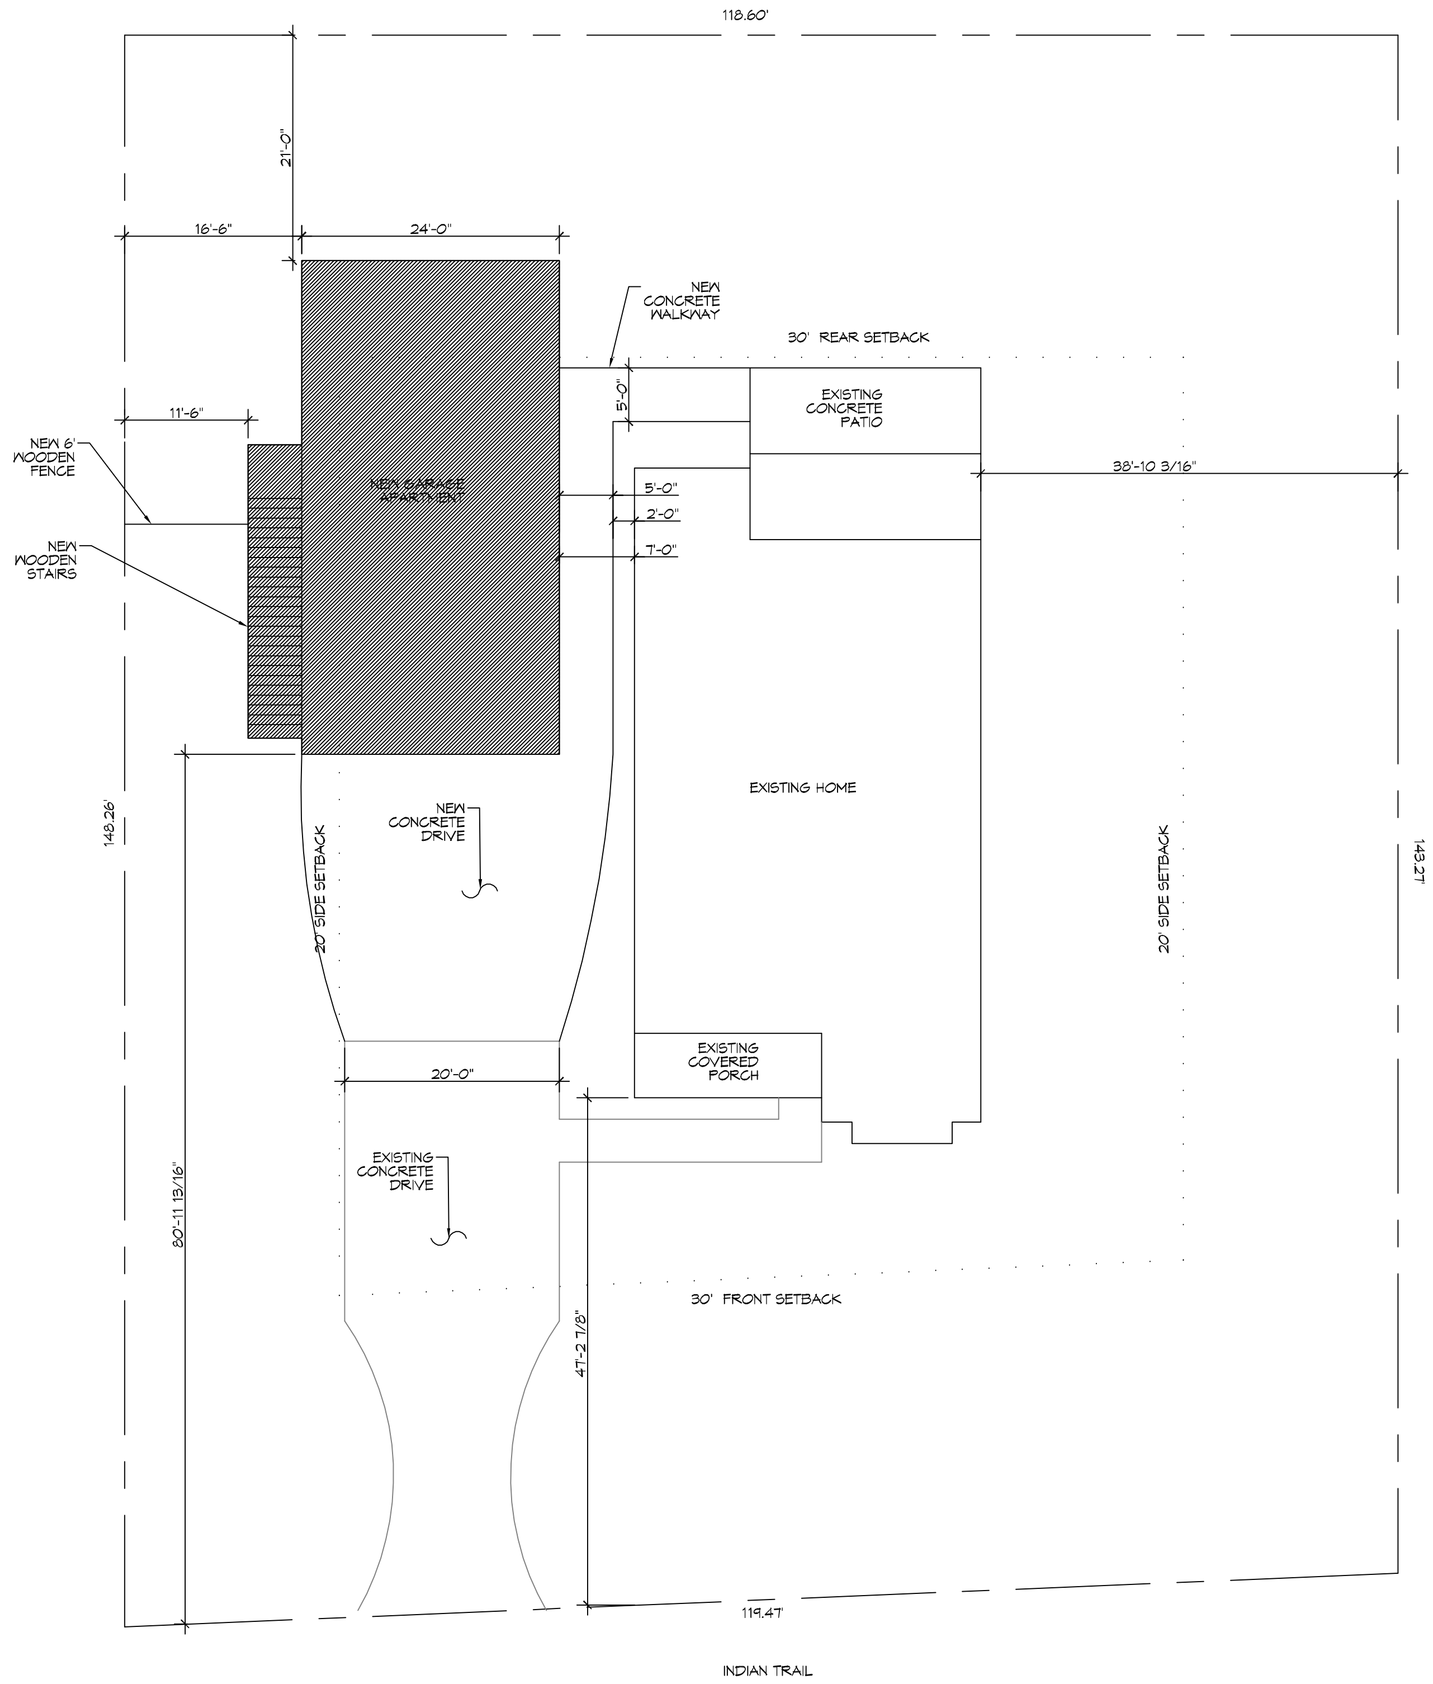

N

1 SITE PLAN
SCALE: 1"=10'-0"

DAMMON ENGINEERING, INC.

554 Old Spanish Trail
Slidell, LA 70458
PH: 985.649.5832

www.dammonengineering.com
info@dammonengineering.com
Fax: 985.641.5950

REVISIONS

#	DESCRIPTION	DATE

SEAL:

NEW GARAGE FOR:

RICK V. BETBEZE

72163 INDIAN TRAIL
ABITA SPRINGS, LOUISIANA 70455

JOB No:	2017	DATE:	03-29-2017
DRAWN BY:	CKD	CHECKED BY:	CKD

The client is the only person, firm, partnership, corporation, association, or other legal entity entitled to rely upon the plans, specifications, and other documents, reports, and opinions prepared by Dammon Engineering, and acknowledges that the plans, specifications, and other documents, reports, and opinions prepared by Dammon Engineering, are instruments of service for the use solely with respect to this project. Dammon Engineering, Inc. hereby asserts its rights to ownership of and ownership interest in such documents.

SHEET TITLE:
SITE PLAN

DRAWING NUMBER:

C101

SHEET No: 1 of # 3

FILE NAME: J:_BESIGNS\2008 - Rick V Betbeze\Current drawings\C101b - Site Plan.dwg PLOT DATE & TIME: Wednesday, March 29, 2017 8:01:40 AM