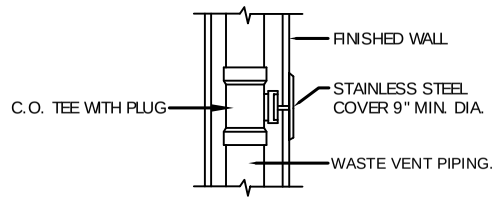

WALL CLEANOUT DETAIL
N.T.S.

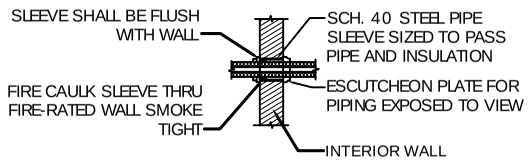

INTERIOR WALL SLEEVE DETAIL
N.T.S.

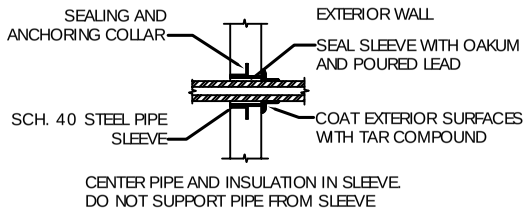

EXTERIOR WALL SLEEVE DETAIL
N.T.S.

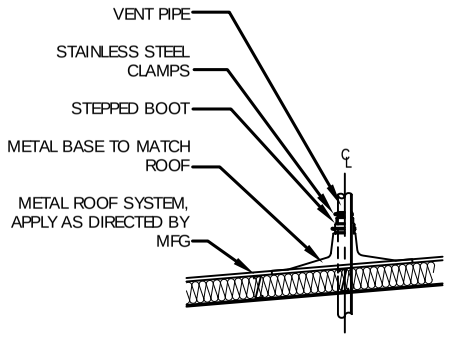

VENT THROUGH ROOF DETAIL
N.T.S.

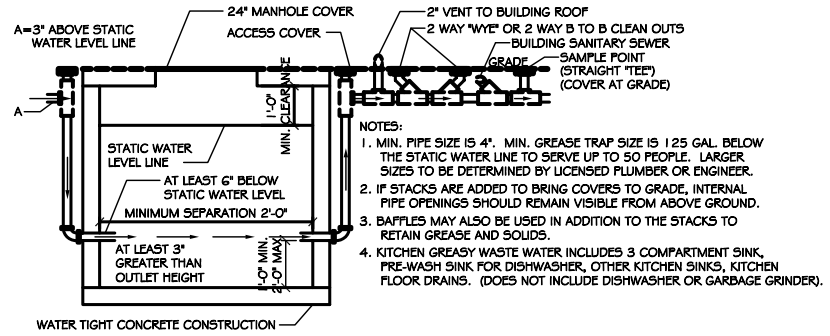

TYPICAL GREASE TRAP WITH ONE MANHOLE COVER AND EXTERNAL ACCESS COVERS
N.T.S.

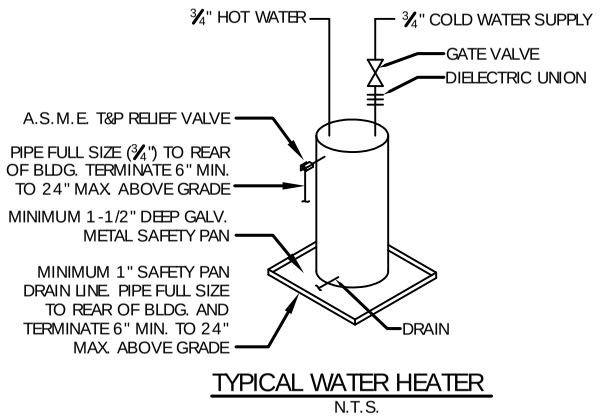

TYPICAL WATER HEATER
N.T.S.

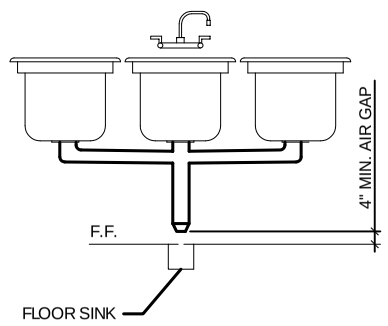

FLOOR SINK DETAIL
N.T.S.

PLUMBING FIXTURE SCHEDULE							
MARK	DESCRIPTION	TYPE	ROUGH-IN-SIZES				NOTES
			WASTE	VENT	CW	H.W.	
WC	WATER CLOSET	VALVE	4"	4"	1"	–	3
LAV	LAVATORY	–	2"	2"	1/2"	1/2"	1, 2, 3
FD	FLOOR DRAIN	–	2"	2"	–	–	4 ,5
WH	WATER HEATER	–	3/4"	2"	1/2"	1/2"	

NOTES:
1. INSULATE PIPING FOR HANDICAP FIXTURE.
2. PROVIDE CHAIR CARRIER FOR WALL HUNG FIXTURE.
3. H.C. - HANDICAP FIXTURE
4. INSTALL CONTINUOUS DRIP VALVE ON ALL FLOOR DRAINS.
5. INSTALL TRAP PRIMERS FOR ALL FLOOR DRAINS.

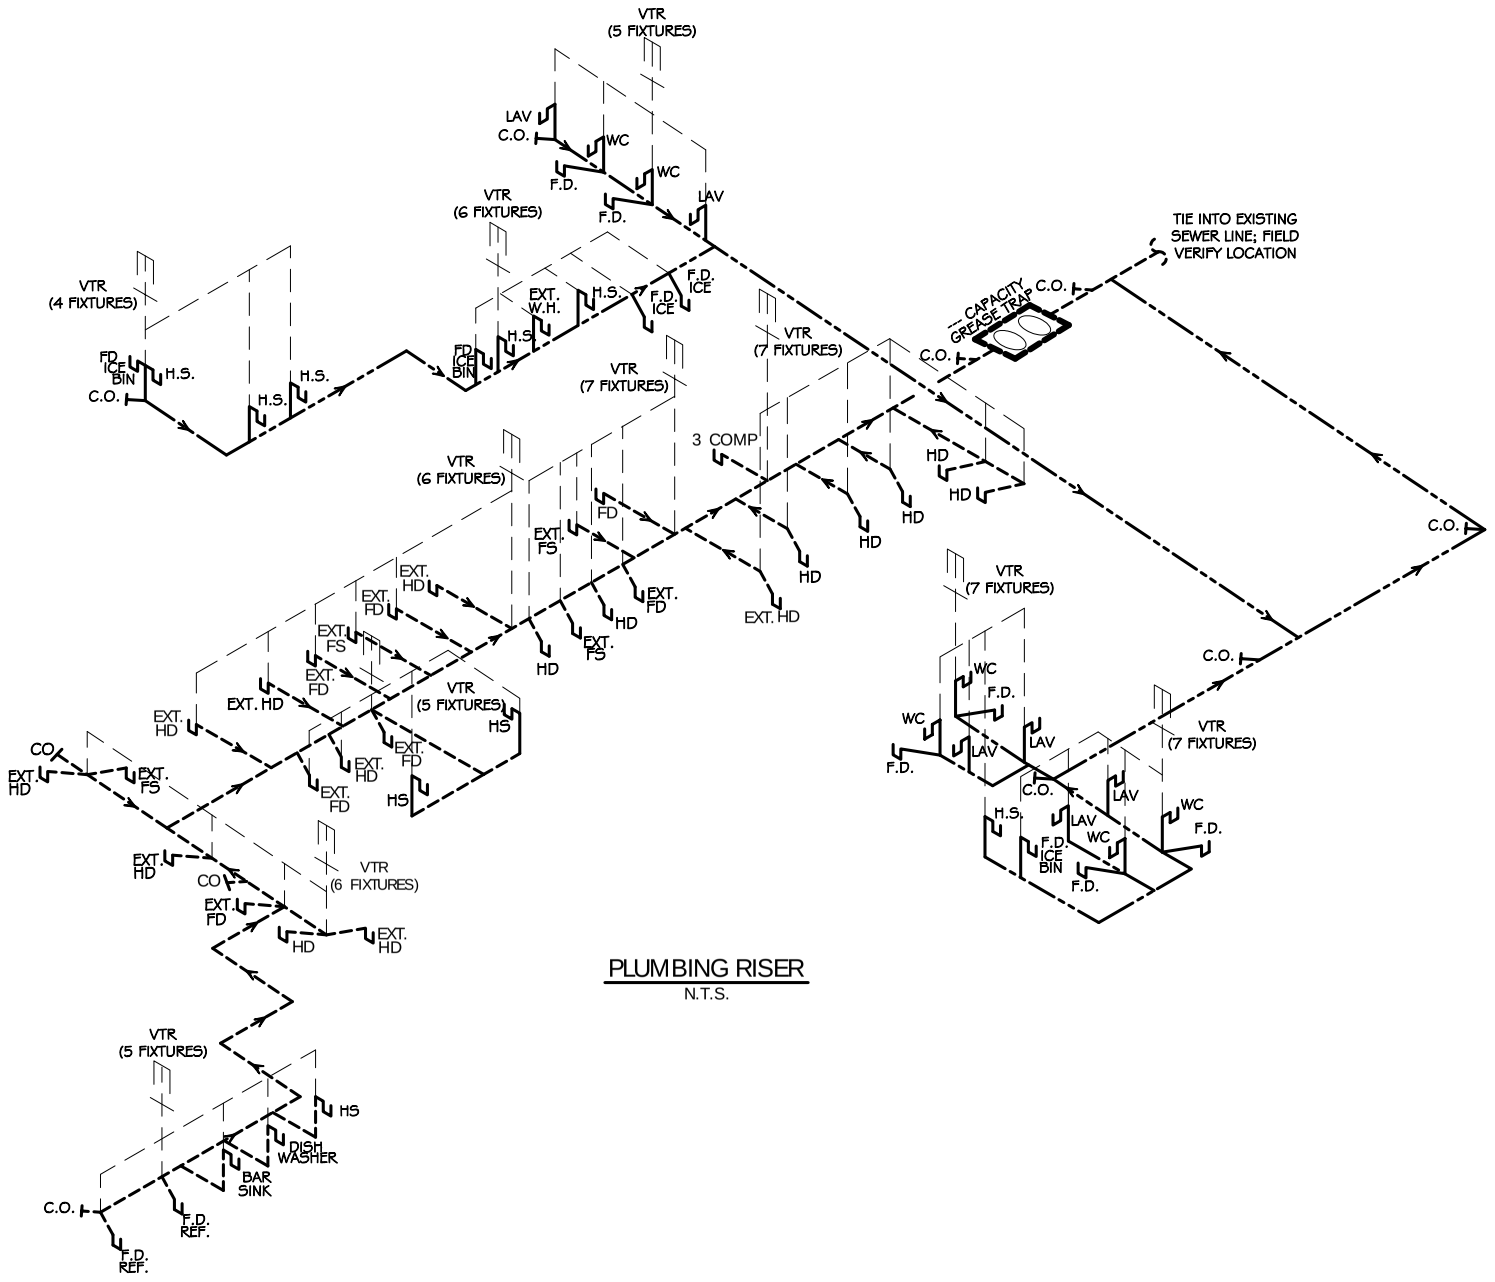

PLUMBING RISER
N.T.S.

DAMMON
ENGINEERING, INC.

CHIEF ENGINEER
EMMETT
DAMMON, P.E.

CHIEF ARCHITECT
ROBERT
WILTSE

1095 FLORIDA AVENUE
SLIDELL, LA. 70458
OFFICE: 985-649-5832
FAX: 985-641-5950

WEBSITE:
WWW.DAMMONENGINEERING.COM

EMAIL:
DAMMONENG@BELLSOUTH.NET

ARCHITECTURE

ENGINEERING

STUDIES

PLANNING

INVESTIGATION

EXPERT WITNESS

RESTAURANT RENOVATION

OSAKA
287 S. MORRISON BLVD.
HAMMOND, LA

PLUMBING DETAILS, SCHEDULES AND ONE LINE DIAGRAM

REV:

SCALE: AS NOTED

JOB#: 1943

DATE: 7-25-08

SHEET 22

P-2

OF 22