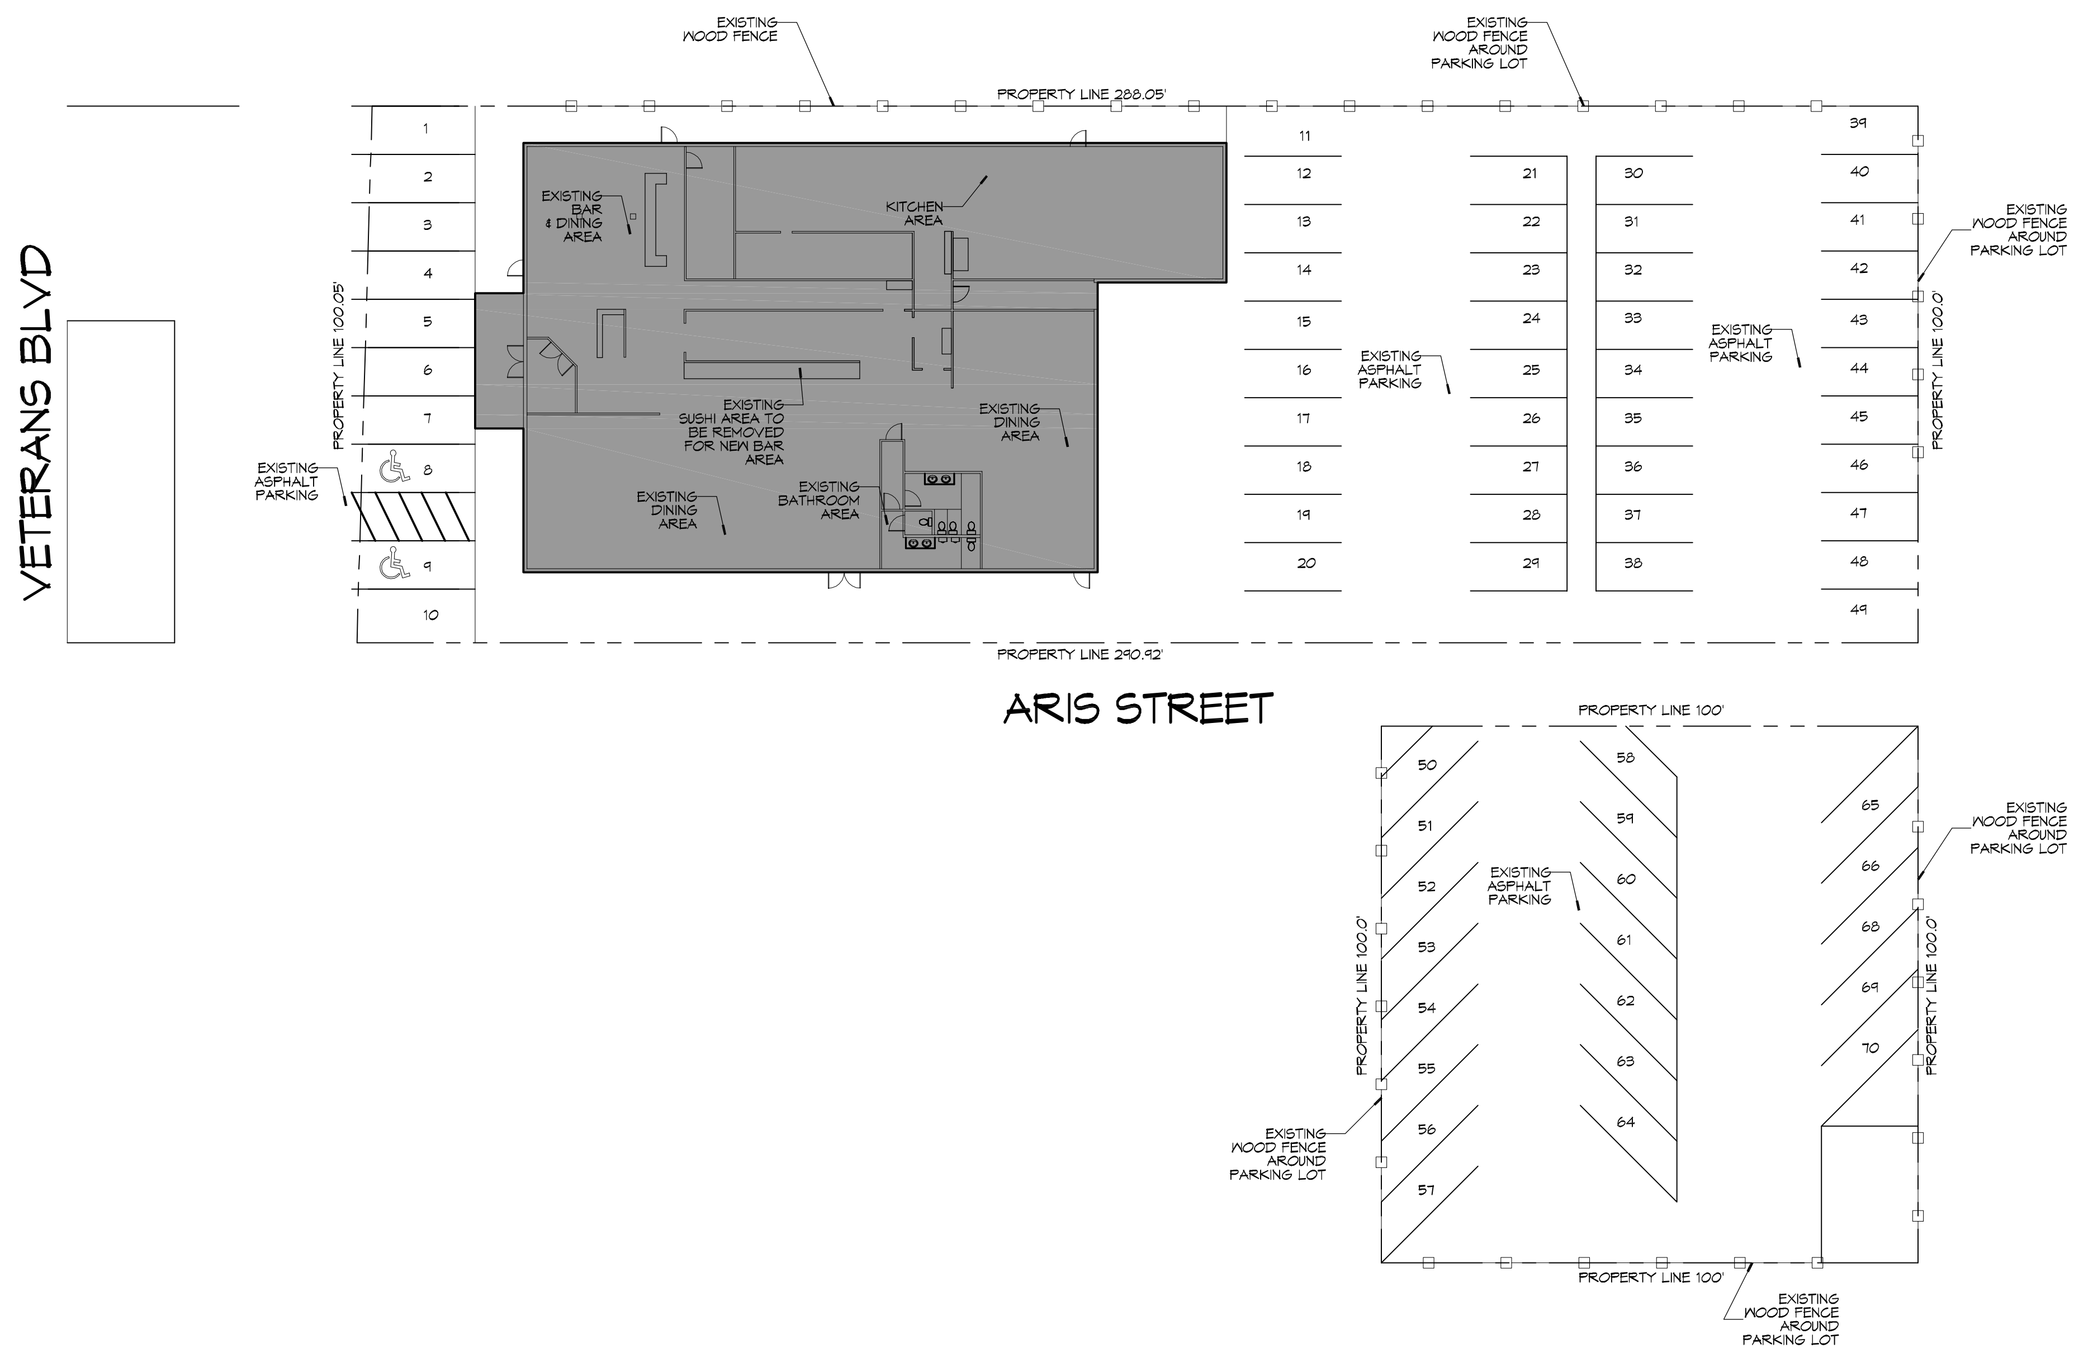

1 EXISTING SITE PLAN & PARKING

SCALE: 1"=20'-0"

I HAVE RESEARCHED THE BUILDING AND RELATED CODES OF JEFFERSON PARISH AND THE LOUISIANA STATE UNIFORM CONSTRUCTION CODE AND TO THE BEST OF MY KNOWLEDGE AND BELIEF THESE DRAWINGS ARE IN COMPLIANCE THEREWITH.

DAMMON ENGINEERING, INC.
LOUISIANA & MISSISSIPPI
Chief Engineer: Brian Mistich, PE
554 Old Spanish Trail
Slidell, LA 70458
www.dammonengineering.com
info@dammonengineering.com
PH: 985.649.5832 F: 985.641.5950

#	DESCRIPTION	DATE

REVISIONS

SEAL:

EL PASO MEXICAN RESTAURANT

801 VETERANS BLVD
METAIRIE AVE., LOUISIANA

JOB No:	2266
DATE:	01-08-16
DRAWN BY:	CKD
CHECKED BY:	BAM

The drawings and specifications, as an instrument of service, remain and are the property of Dammon Engineering, and project owner shall be granted a non-exclusive license to use the drawings and specifications for the purpose of constructing, occupying and maintaining the project. Reproducts, the drawings and specifications, and unauthorized use of these documents for other projects, for which the drawings were prepared, are prohibited without written permission of Dammon Engineering. Visual contact with these documents shall constitute prima facie evidence of acceptance of these restrictions.

SHEET TITLE:
EXISTING SITE PLAN & PARKING

DRAWING NUMBER:
C100

SHEET No: 2 of 4