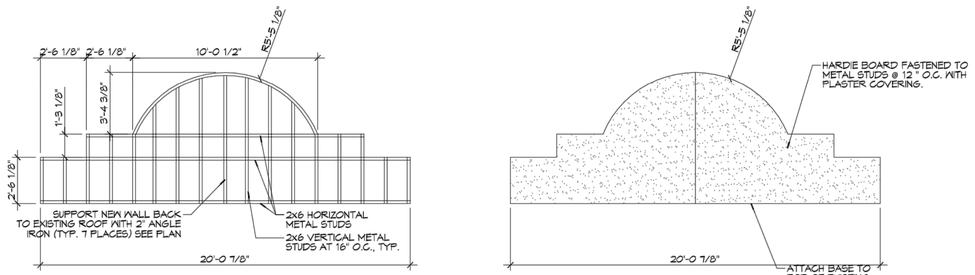

5 REAR PARAPET ELEVATIONS
SCALE: 1/4"=1'-0"

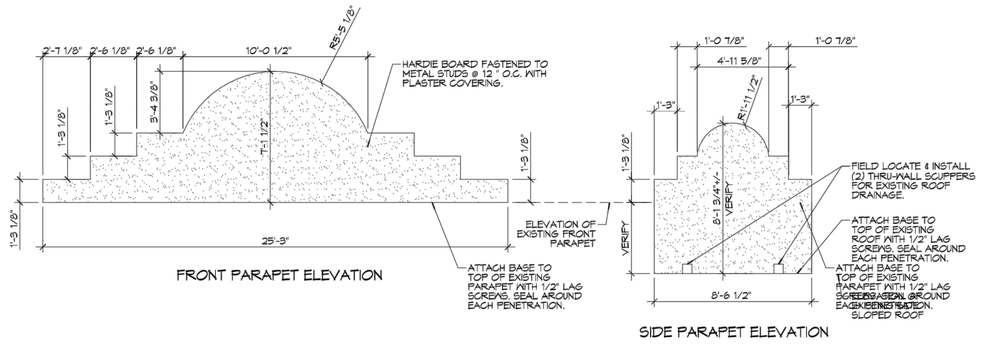

4 FRONT PORCH PARAPET ELEVATIONS
SCALE: 1/4"=1'-0"

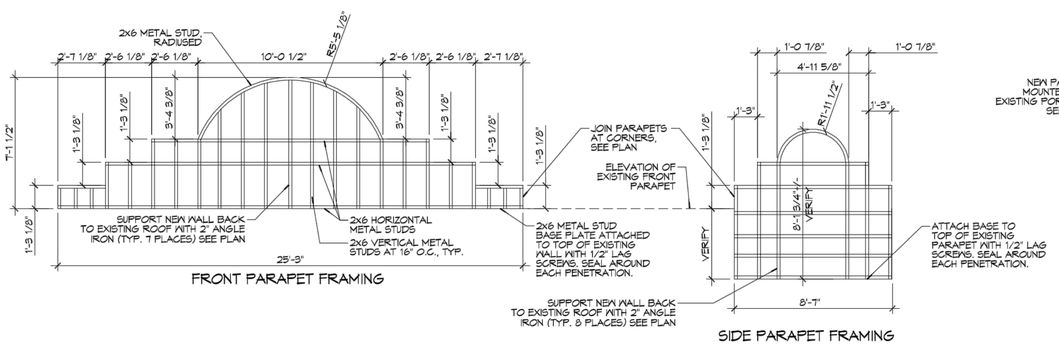

3 FRONT PORCH PARAPET FRAMING
SCALE: 1/4"=1'-0"

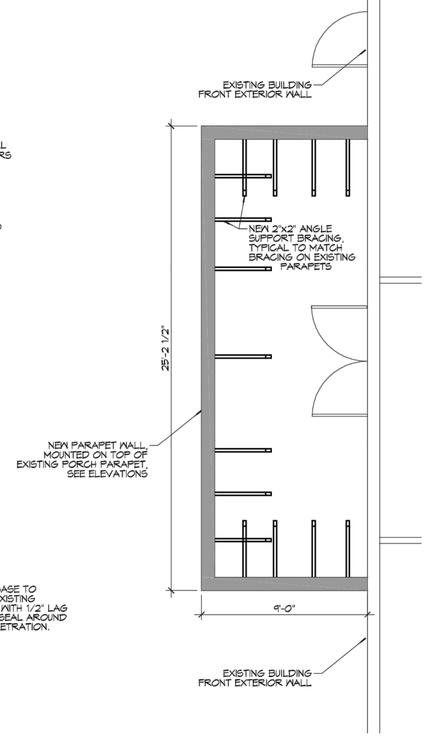

2 FRONT PORCH PARAPET PLAN
SCALE: 1/4"=1'-0"

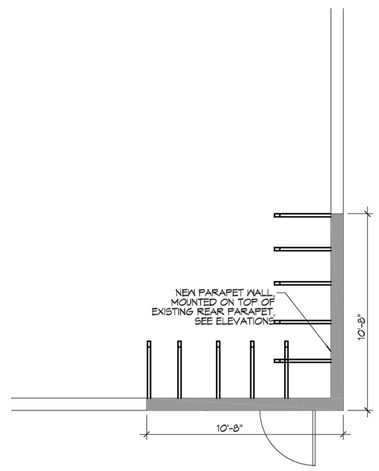

1 REAR PARAPET PLAN
SCALE: 1/4"=1'-0"

DESIGN CRITERIA:

THE CONSTRUCTION FOR SAID RESIDENCE, WHERE BASIC WIND SPEED IS 130 MILES PER HOUR, IS DESIGNED IN ACCORDANCE WITH:
AMERICAN FOREST AND PAPER ASSOCIATION (AF&PA) WOOD FRAME CONSTRUCTION MANUAL FOR ONE AND TWO FAMILY DWELLINGS (WFCM) 2001 EDITION
AS WELL AS THE INTERNATIONAL RESIDENTIAL CODE (IRC) 2012 EDITION CHAPTER 4, ALL NEW WORK SHALL BE HURRICANE STRAPPED.

DAMMON ENGINEERING, INC.
LOUISIANA & MISSISSIPPI
Chief Engineer: Brian Mistich, PE
534 Old Spanish Trail
Slidell, LA 70458
www.dammonengineering.com
Info@dammonengineering.com
PH: 985.649.3502 F: 985.649.3505

#	DESCRIPTION	REVISIONS	DATE

ERIC M. RILEY
REG. NO. 31088
STATE OF LOUISIANA
REGISTERED ARCHITECT
01/11/16

EL PASO MEXICAN RESTAURANT
601 VETERANS BLVD.
METAIRIE AVE, LOUISIANA

JOB No:	2266
DRAWN BY:	CAD/JTL
DATE:	01-08-16
CHECKED BY:	BAM

The Architectural Work and drawings prepared by Dammon Engineering, Inc. (and their consultants) are instruments of service for this project, whether the project is executed or not. The Architect shall retain all common law, statutory and other reserved rights, including the copyright thereto. Reproduction of these plans and/or specifications without the written consent of Dammon Engineering, Inc. is prohibited by law and any unauthorized reproduction will be subject to legal action.

SHEET TITLE:
FRONT PORCH PARAPET DETAILS & REAR PARAPET DETAILS

DRAWING NUMBER:
A102

SHEET No: 4 of 4