1 SITE PLAN

SCALE: 1"=10'-0"

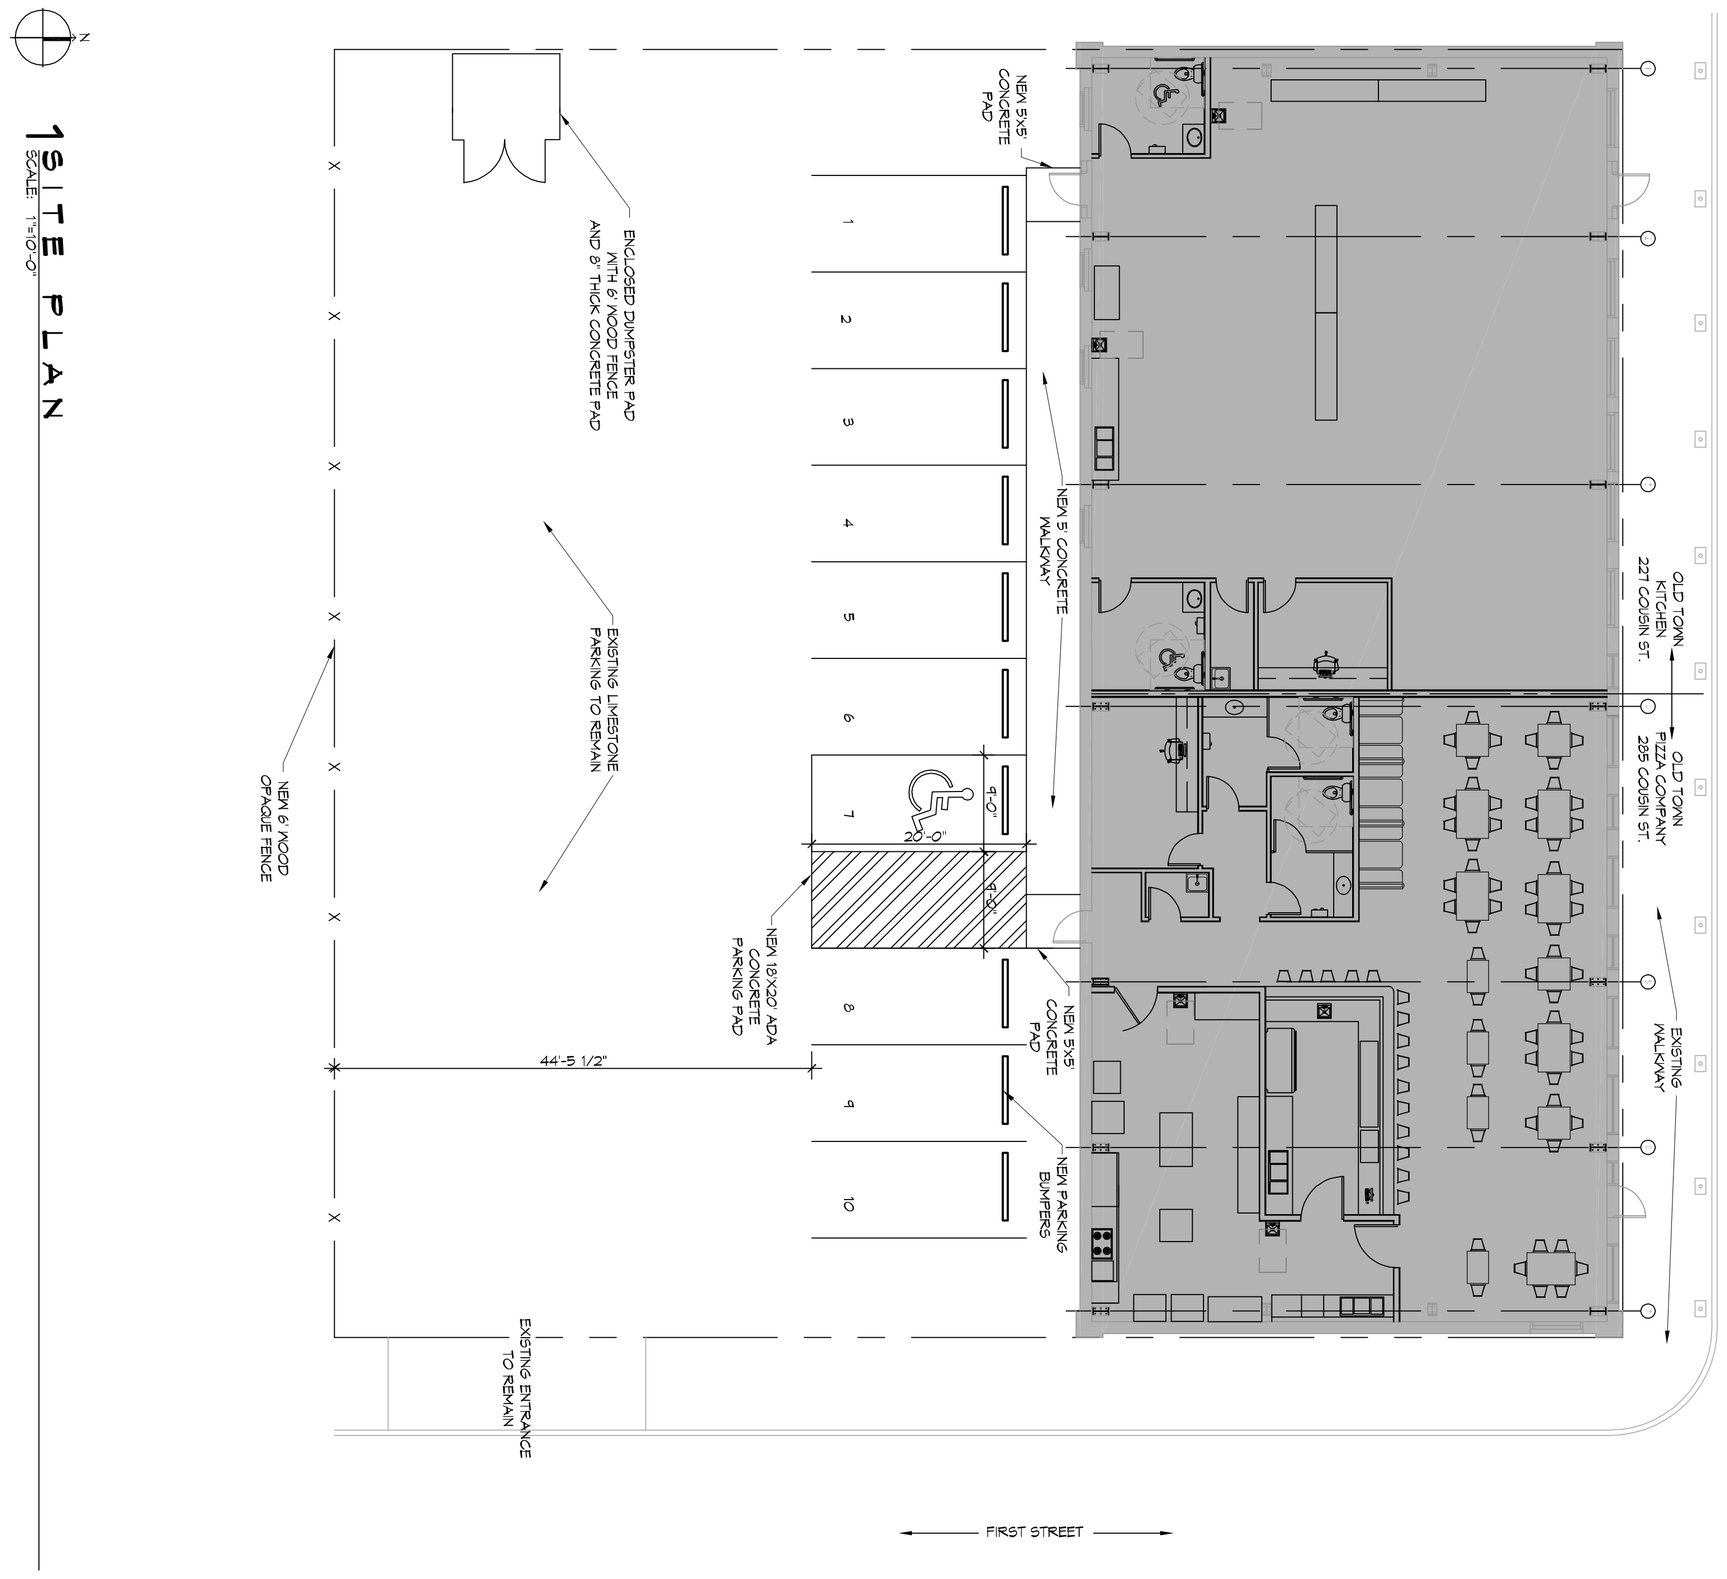

SHEET No: 3 of # 9

DRAWING NUMBER: C101

SHEET TITLE: SITE PLAN

NEW PREP FACILITY

OLD TOWN KITCHEN

227 COUSIN STREET
SLIDELL, LA. 70458

JOB No:	2324	DATE:	11-21-17	The above drawings and specifications, designs and arrangements represented thereby are and shall remain the property of Dammon Engineering, and no part thereof shall be copied, disclosed to others, or used in connection with any work or project other than the specific project for which the have been prepared and developed without written consent of Dammon Engineering. Visual contact with these drawings or specifications shall constitute conclusive evidence of acceptance of these restrictions.
DRAWN BY:	CKD	CHECKED BY:	CKD	

SEAL:

REVISIONS

#	DESCRIPTION	DATE

DAMMON ENGINEERING, INC.
LOUISIANA & MISSISSIPPI

Chief Engineer: Brian Mistich, PE
554 Old Spanish Trail
Slidell, LA 70458

www.dammonengineering.com
info@dammonengineering.com
PH: 985.649.5832