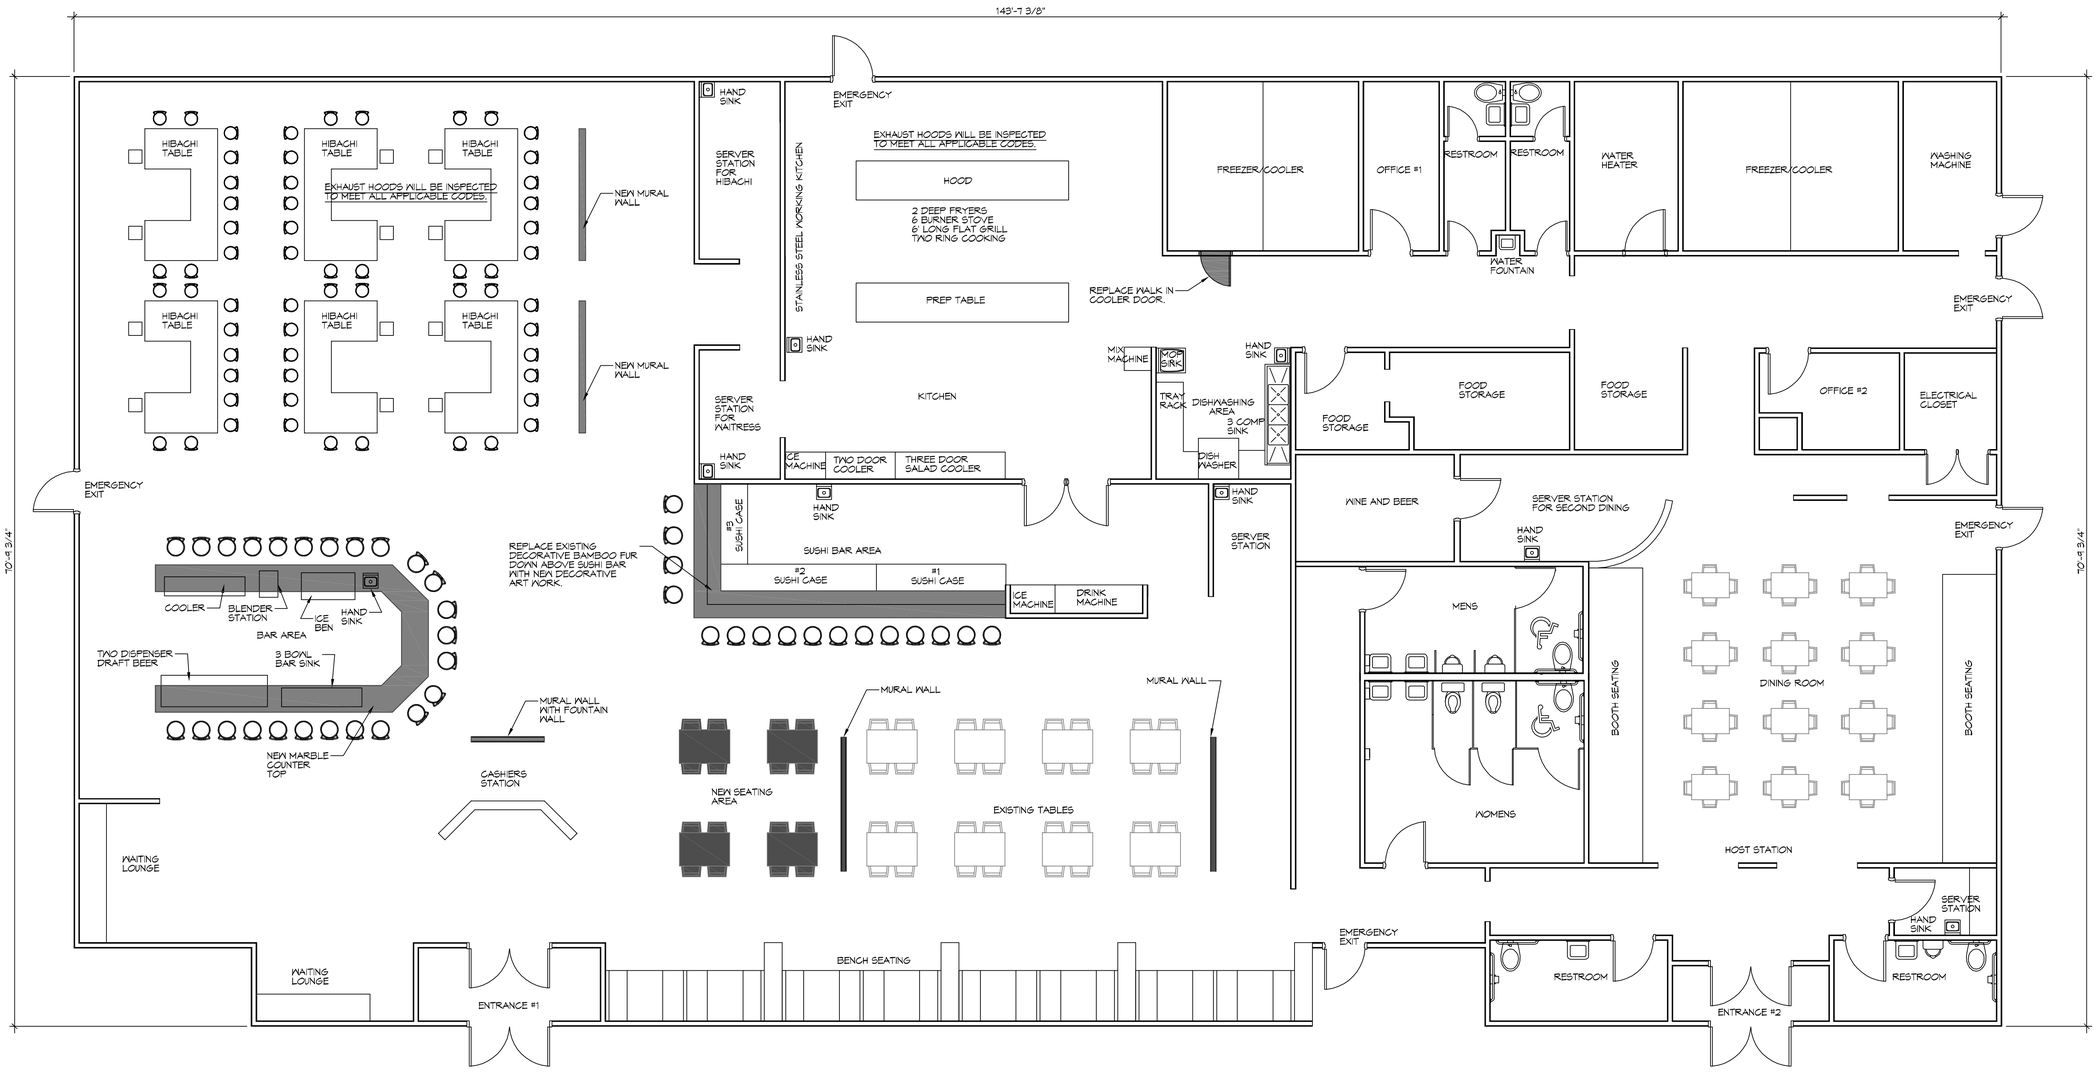

1 EXISTING RESTAURANT LAYOUT
SCALE: 3/16" = 1'-0"

DAMMON ENGINEERING, INC.
LOUISIANA & MISSISSIPPI

www.dammonengineering.com
info@dammonengineering.com
PH: 985.649.5832

Chief Engineer: Brian Mistich, PE
554 Old Spanish Trail
Slidell, LA 70458

#	DESCRIPTION	DATE

REVISIONS

SEAL:

RESTAURANT LAYOUT
OSHAKA HABACHI
GRILL & SUSHI
BAR

752 HO SERVICE ROAD
SLIDELL, LA 70461

JOB No:	2330
DATE:	03-23-18
DRAWN BY:	JMS
CHECKED BY:	CKD

"No claim is made for use for other purposes, places and circumstances not intended by the design. Dammon Engineering, Inc. and its officers, agents and employees, assumes no responsibility for any such use and consents the property of Dammon Engineering, and no part thereof shall be used in any other project without written authorization from Dammon Engineering, Inc. Reproduction of these plans and specifications without written consent of Dammon Engineering, Inc. is a violation of the Louisiana Revised Statutes Title 37 Section 37:700 et seq."

SHEET TITLE:
EXISTING LAYOUT
OF RESTAURANT AND BAR

DRAWING NUMBER:
A100

SHEET No: 1 of #1