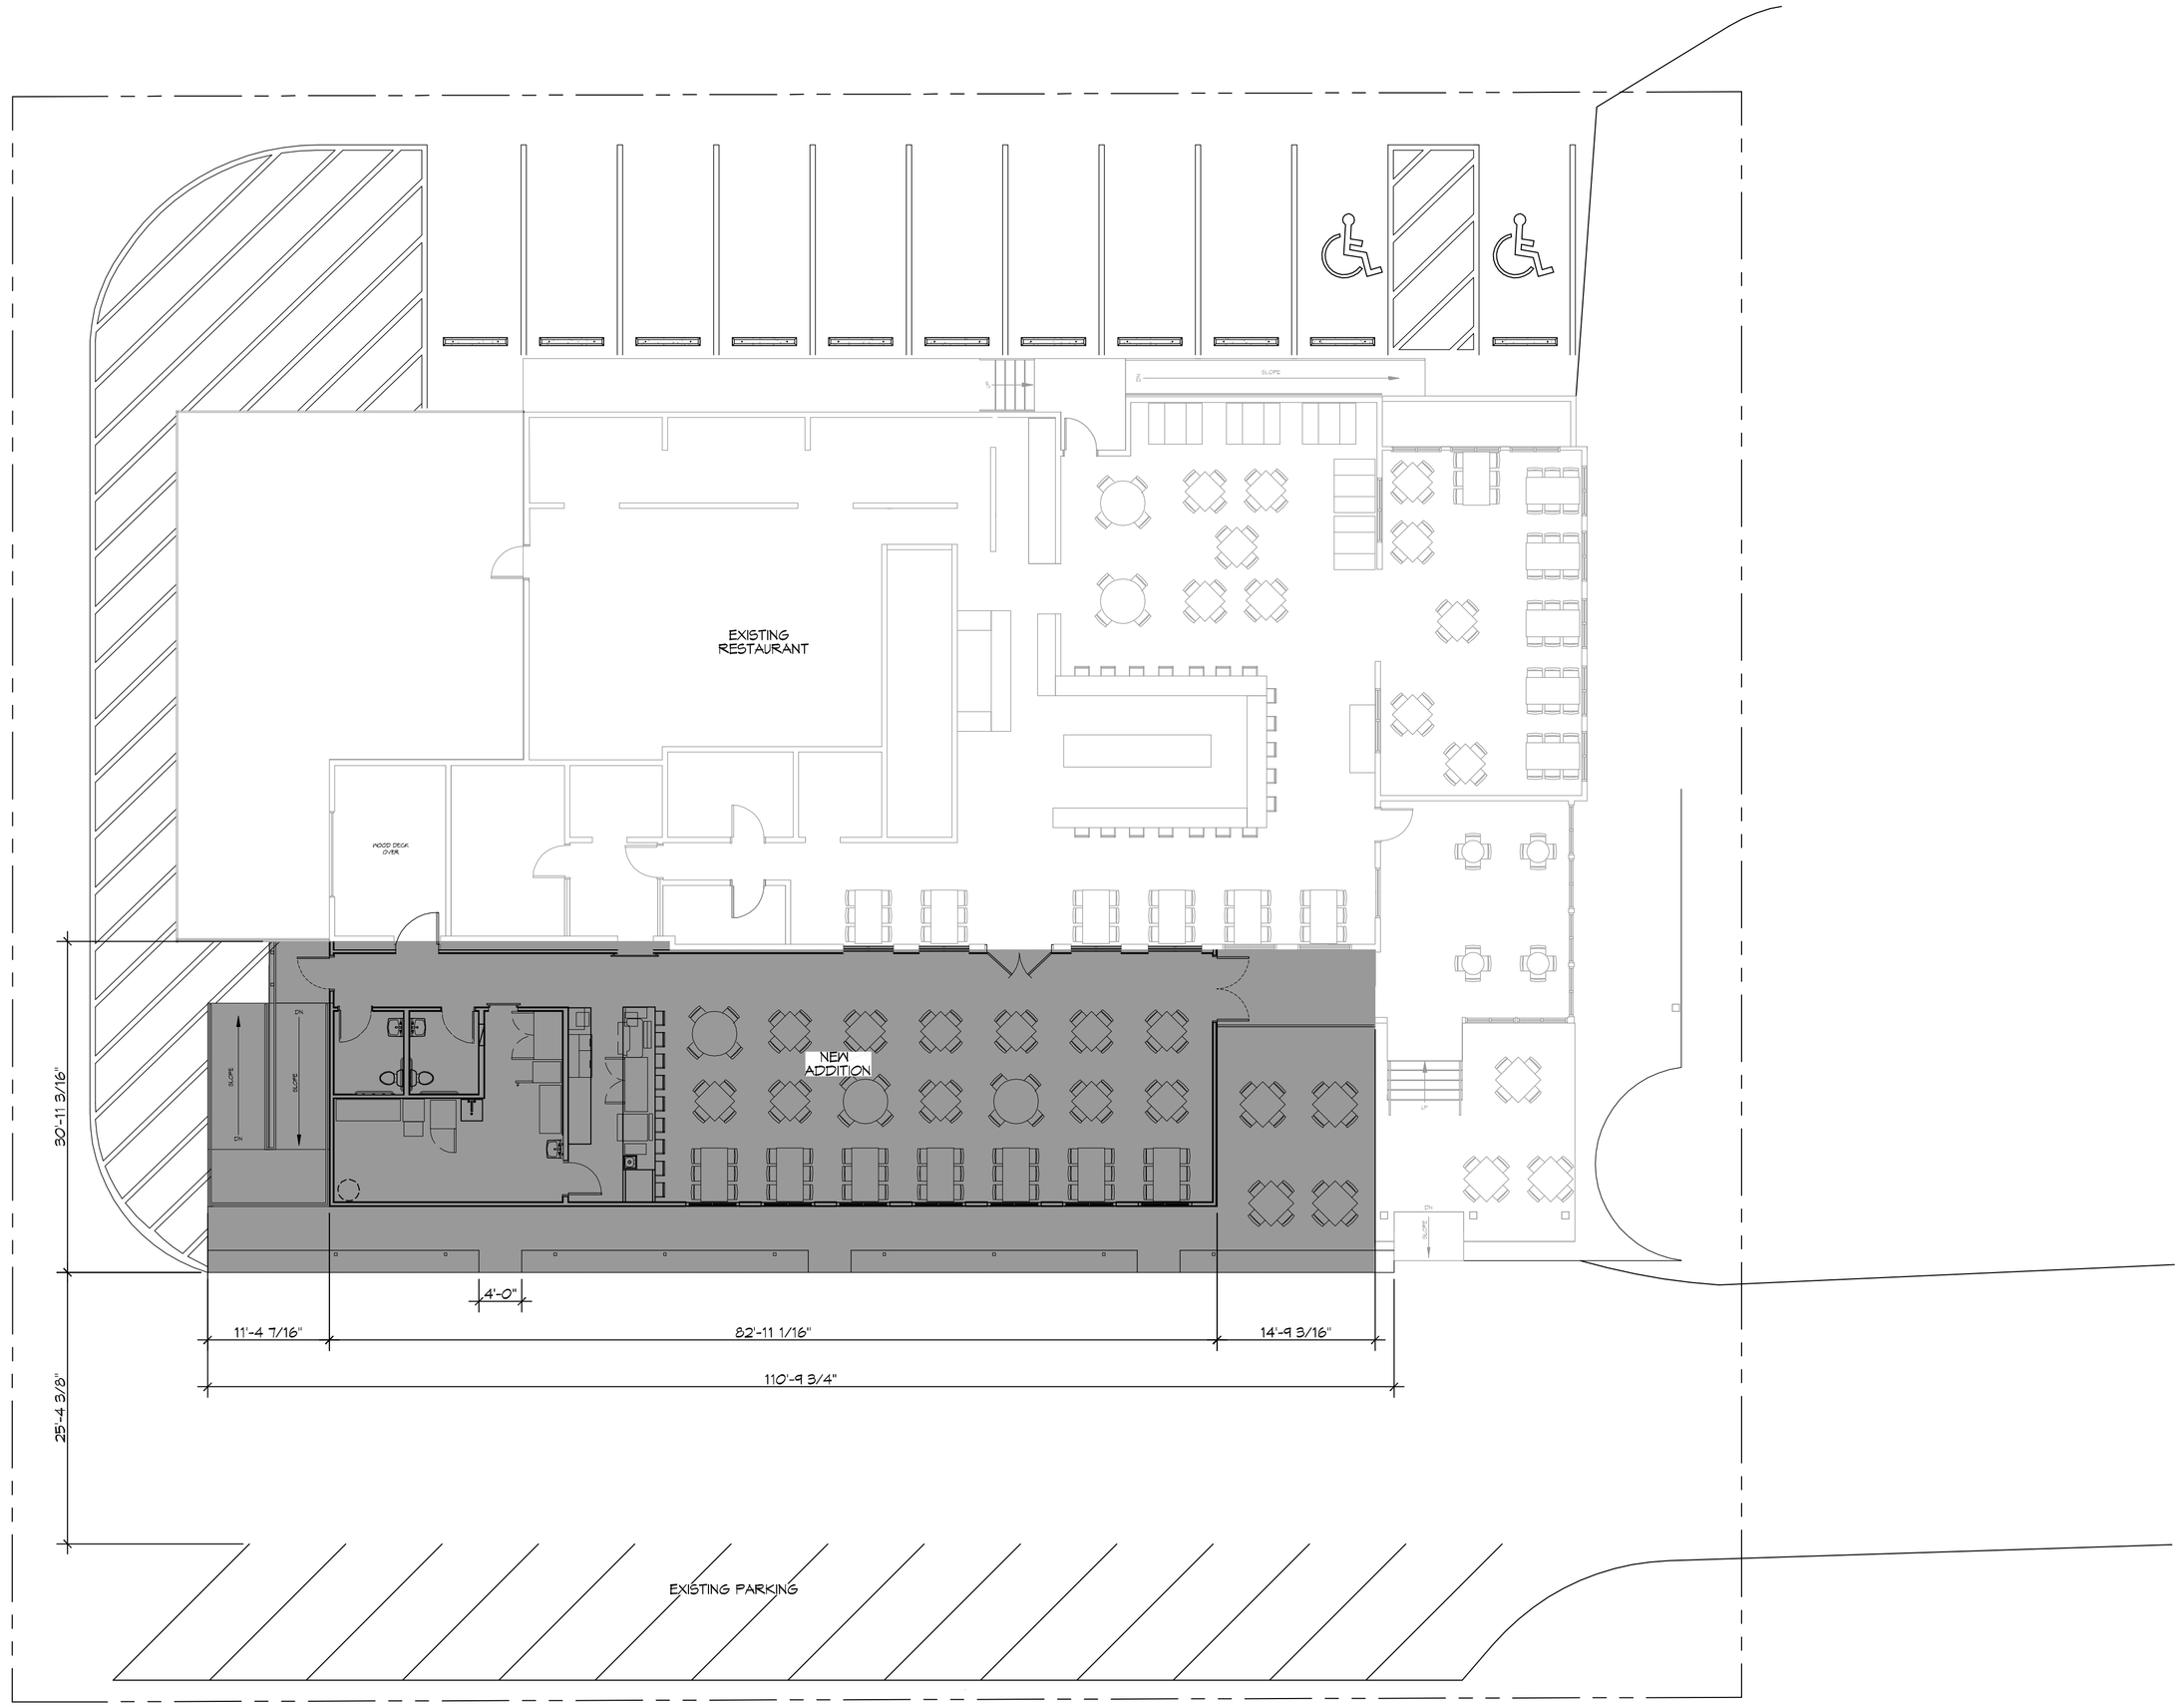

N

6 SITE PLAN

SCALE: 1" = 10'-0"

DAMMON ENGINEERING, INC.
LOUISIANA & MISSISSIPPI

Chief Engineer: Brian Mistich, PE
554 Old Spanish Trail
Slidell, LA 70458

www.dammonengineering.com
info@dammonengineering.com
PH: 985.649.5832

REVISIONS

#	DESCRIPTION	DATE

SEAL:

NEW DINING ADDITION

SOUTHSIDE CAFE

3154 PONTCHARTRAIN DR
SLIDELL, LA 70458

JOB No:	2354	DATE:	01-07-18
DRAWN BY:	CAD	CHECKED BY:	JMS

This drawing and specifications, designs and arrangements represented thereby are the property of Dammon Engineering, Inc. and shall not be used in any way for any purpose except those specifically agreed to in writing. All rights are reserved by Dammon Engineering, Inc. Copyright © 2018 Dammon Engineering, Inc. All rights reserved.

SHEET TITLE:
SITE PLAN

DRAWING NUMBER:
C101

SHEET No: 3 of 14