LEGEND

AIR SUPPLY GRILLE (24X24)	RECESSED LIGHT	CEILING MOUNTED EXIT LIGHT
RETURN AIR GRILLE	PENDANT LIGHT	VANITY LIGHT
AIR SUPPLY GRILLE (12X12)	EXTERIOR WALL LIGHT	
EMERGENCY LIGHT	2X4 FLUORESCENT	

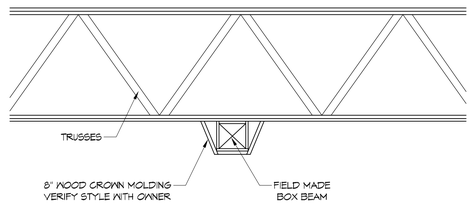

FURR DOWN CEILING DETAIL
SCALE: 3/4"= 1'-0"

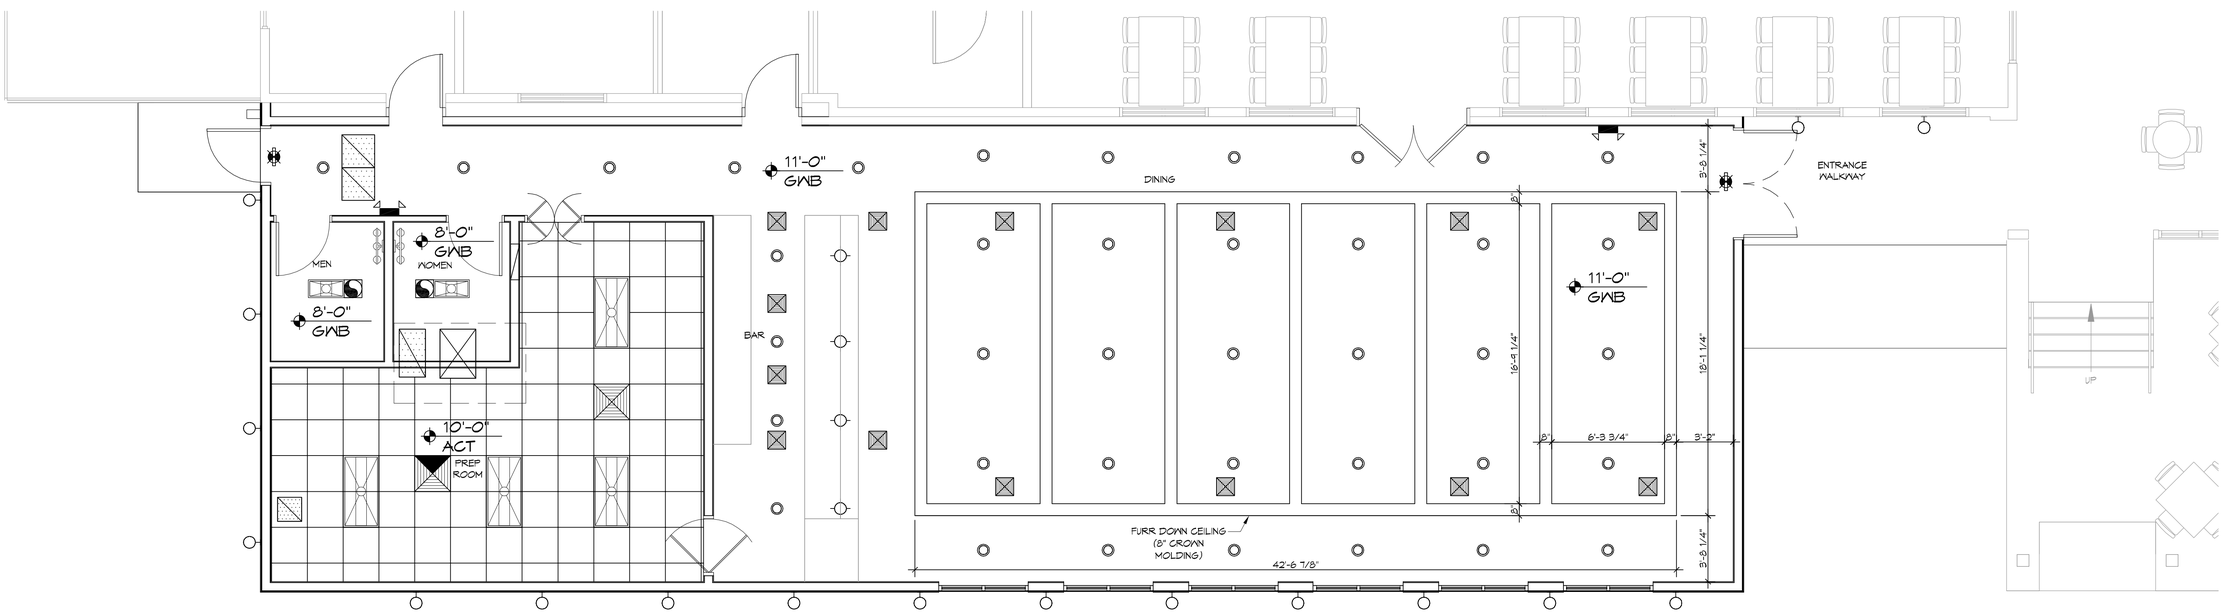

14 REFLECTED CEILING PLAN
SCALE: 1/4"= 1'-0"

DAMMON ENGINEERING, INC.
LOUISIANA & MISSISSIPPI
www.dammonengineering.com
info@dammonengineering.com
PH: 985.649.5832
Chief Engineer: Brian Alistich, PE
554 Old Spanish Trail
Slidell, LA 70458

REVISIONS

#	DESCRIPTION	DATE

SEAL:

NEW DINING ADDITION
SOUTHSIDE CAFE
3154 PONTCHARTRAIN DR
SLIDELL, LA 70458

JOB No:	2394	DATE:	01-08-2014
DRAWN BY:	JAGMV	CHECKED BY:	JMS

The above drawing is an instrument of service, the property of Dammon Engineering, and is not to be used for any purpose not specifically contracted for without the written permission of Dammon Engineering. Any use or reuse of this drawing or any part thereof for other projects or by others is prohibited. Written dimensions shall take precedence over scaled dimensions. Contractor shall verify all dimensions, notify Dammon Engineering of any discrepancies and shall not proceed with any work in question until resolved by Dammon Engineering. Visual contact with this drawing constitutes acceptance of the foregoing restrictions.

SHEET TITLE:
REFLECTED CEILING PLAN

DRAWING NUMBER:
A104

SHEET No: 10 of 15

FILE NAME: J:\Ac_RESTAURANT\3365 - Southside Cafe\Drawings\Current Drawings\A104 - RCP.dwg PLOT DATE & TIME: Wednesday, January 30, 2019 8:50:13 AM