1
CURB DETAIL
N.T.S.

2
CONTROL JOINT DETAIL
N.T.S.

5
EXSPANSION JOINT DETAIL
N.T.S.

3
SIDEWALK DETAIL
N.T.S.

4
DETAIL AND STREET AND DRIVE
N.T.S.

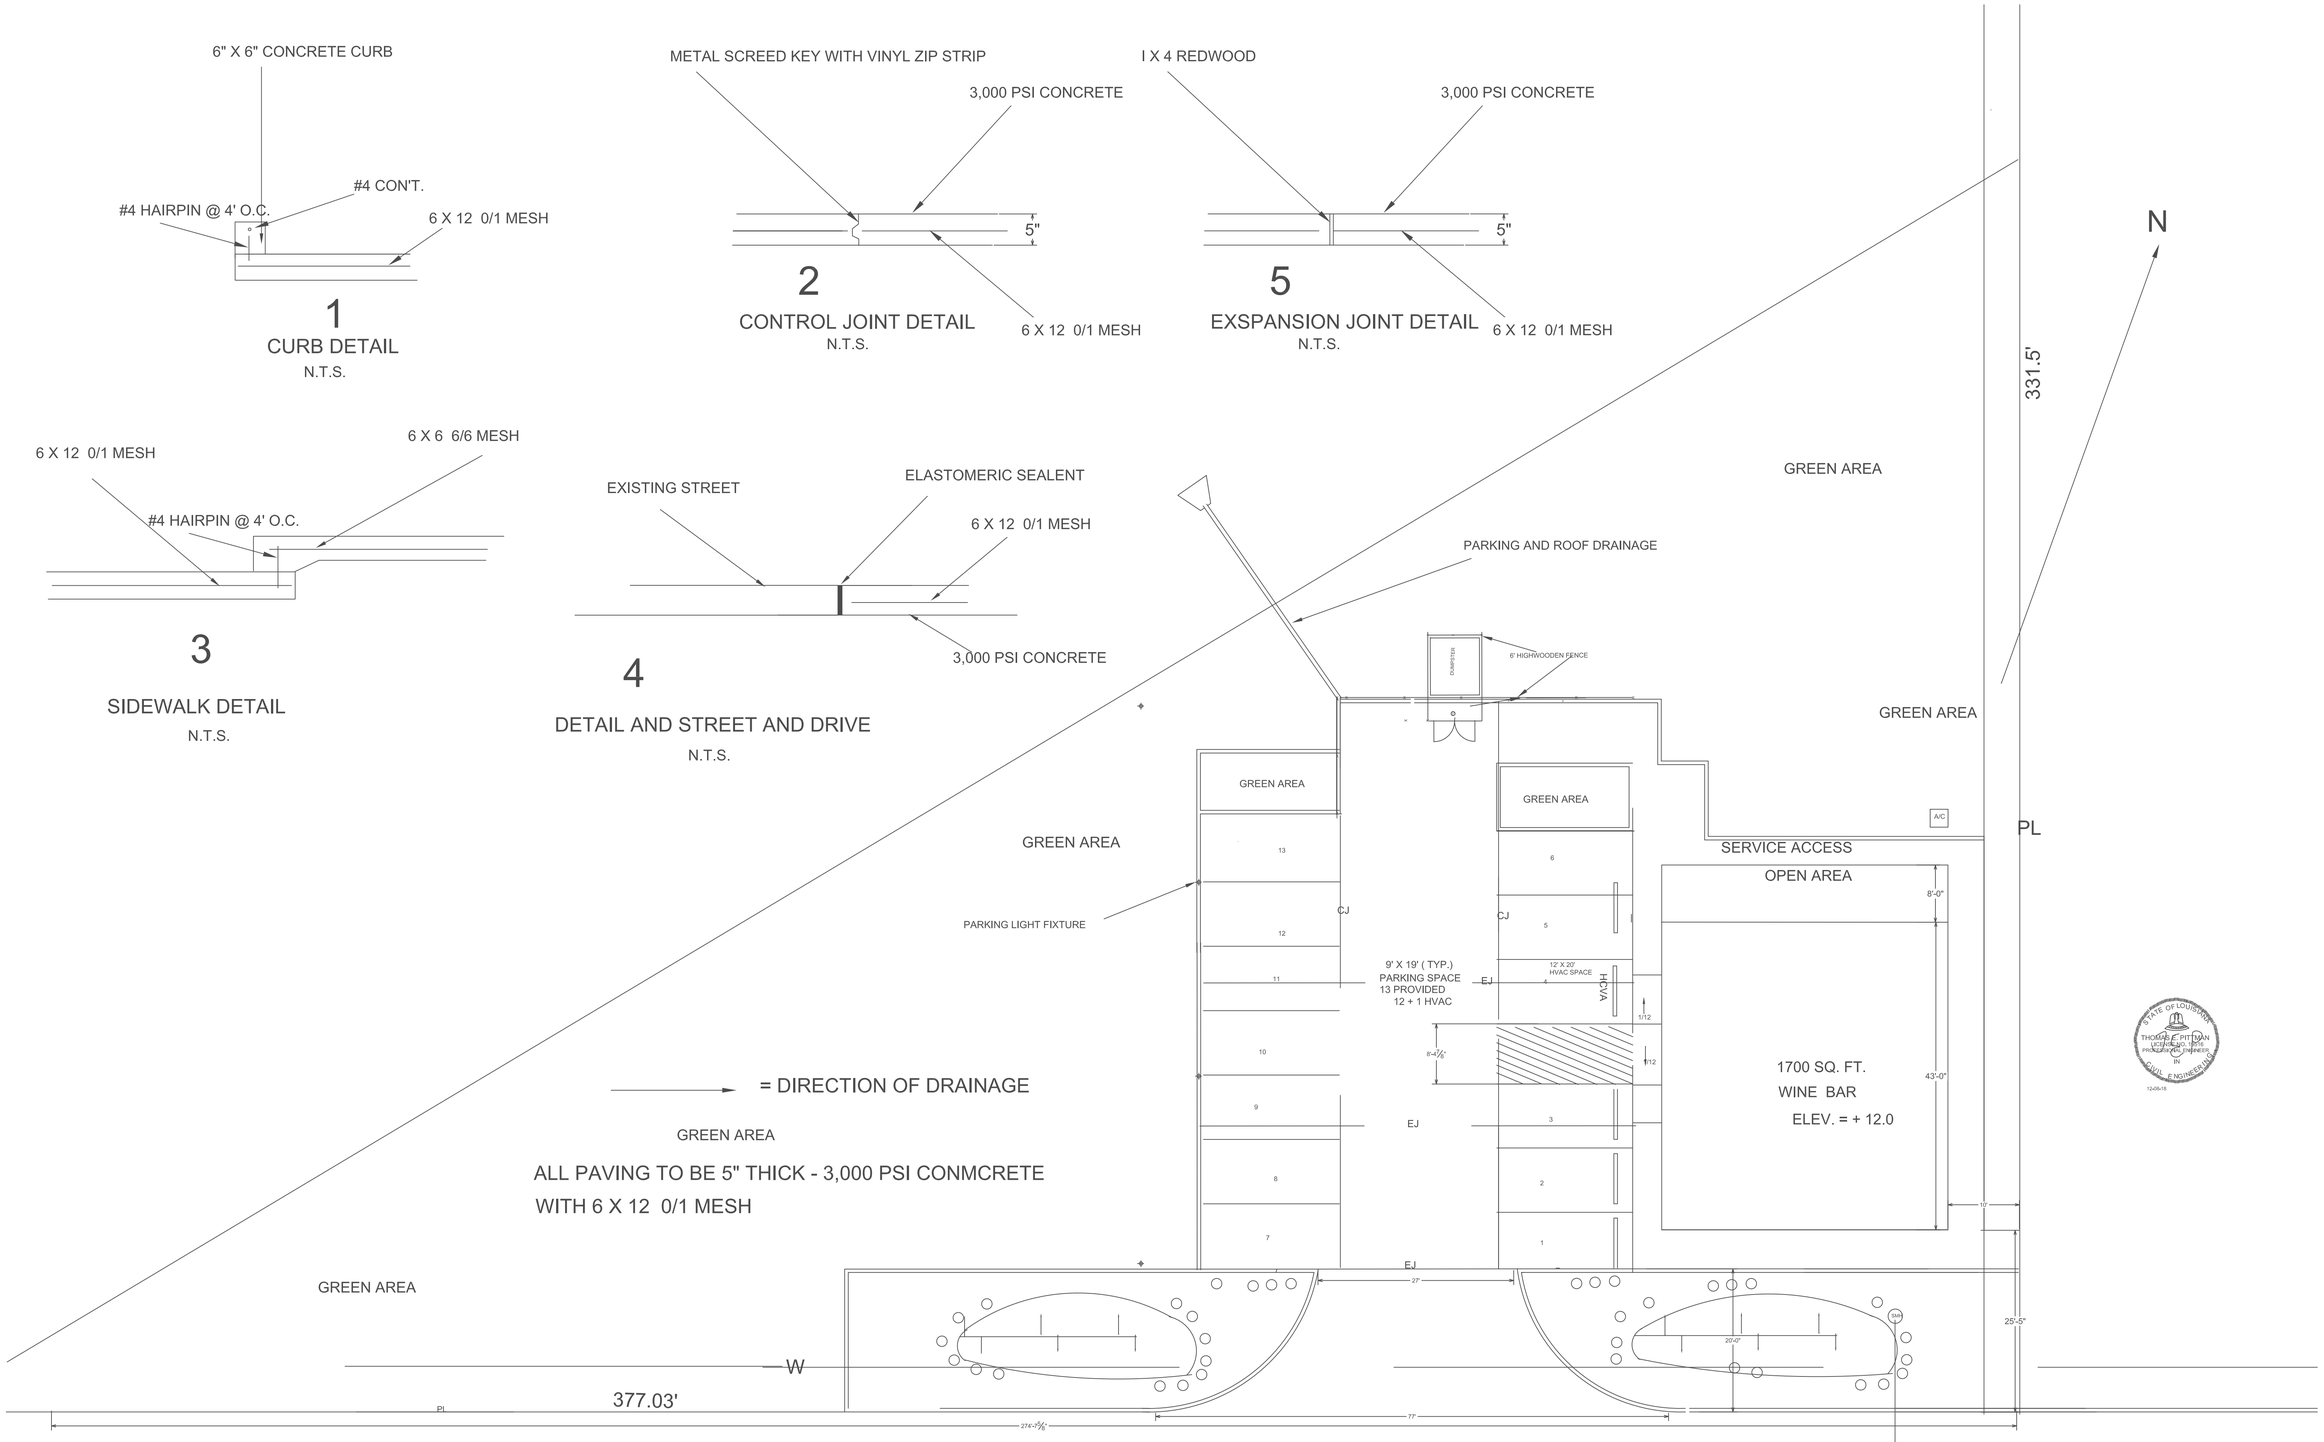

PAVING PLAN

REVISIONS

NO.	COMMENTS	DATE
1	OMIT DATE	10/17/18
2	DRIVE RADIUS	10/17/18

THOMAS E. PITTMAN P. E.
CONSULTING ENGINEER
18080 BRANDON DR.
HAMMOND, LA.
985-662-5054

DRAWN
TEP
CHECKED
DATE
08/12/17
SCALE
3/32" = 1'-0"
JOB NO.
SHEET
A3
OF SHEETS