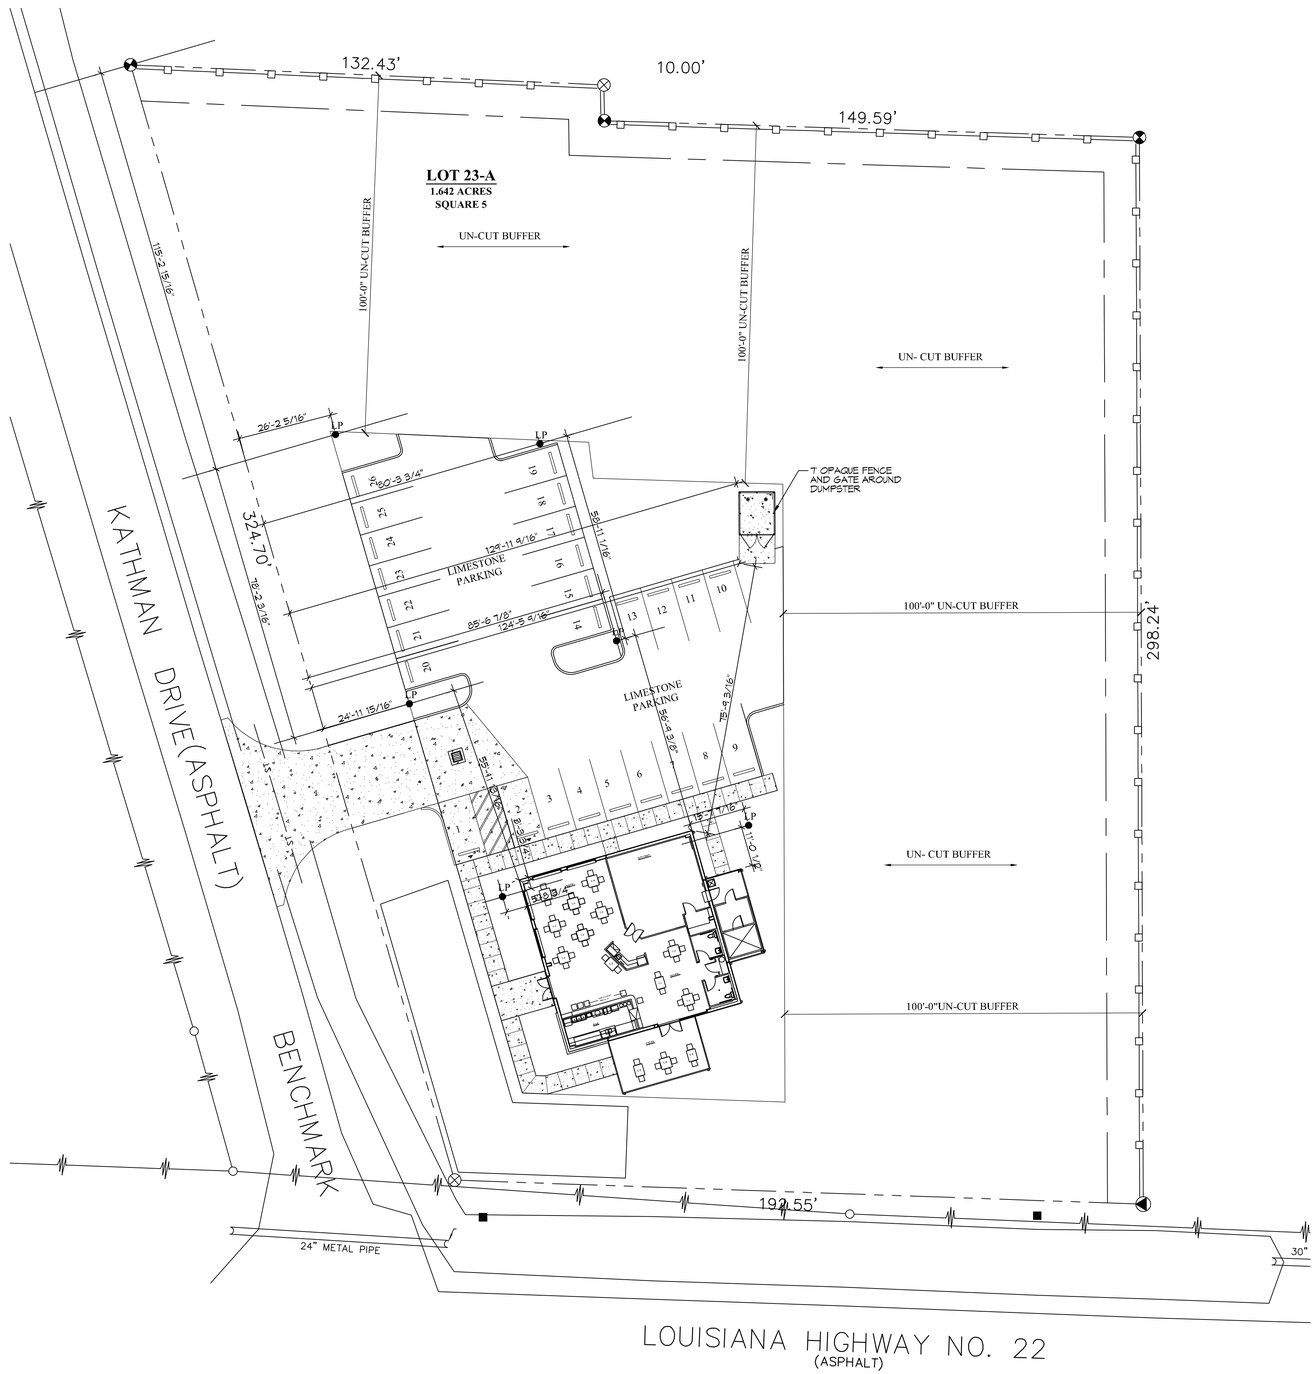

1 REFERENCE PLAN
SCALE: 1" = 20'-0"

DAMMON ENGINEERING, INC.
LOUISIANA & MISSISSIPPI

Chief Engineer: Brian Wisitch, PE
554 Old Spanish Trail
Slidell, LA 70458
www.dammonengineering.com
info@dammonengineering.com
PH: 985.649.5832

REVISIONS

#	DESCRIPTION	DATE

SEAL:

NEW RESTAURANT
HABANERO MEXICAN RESTAURANT
1538 LA HWY. 22 WEST
MADISONVILLE, LA 70447

JOB No:	2398	DATE:	11-19-2018
DRAWN BY:	CAD	CHECKED BY:	BB JR

These drawings and specifications, as instruments of service, is the property of Dammon Engineering, Inc. and shall not be reproduced in whole or in part without written permission of Dammon Engineering, Inc. These drawings and specifications are not to be assigned to others, or used for construction work, or for other projects unless that use is given written consent by Dammon Engineering, Inc. Visual contact with these drawings and specifications shall constitute prima facie evidence of acceptance of these restrictions.

SHEET TITLE:
PLAN

DRAWING NUMBER:
R101

SHEET No: 3 of 3