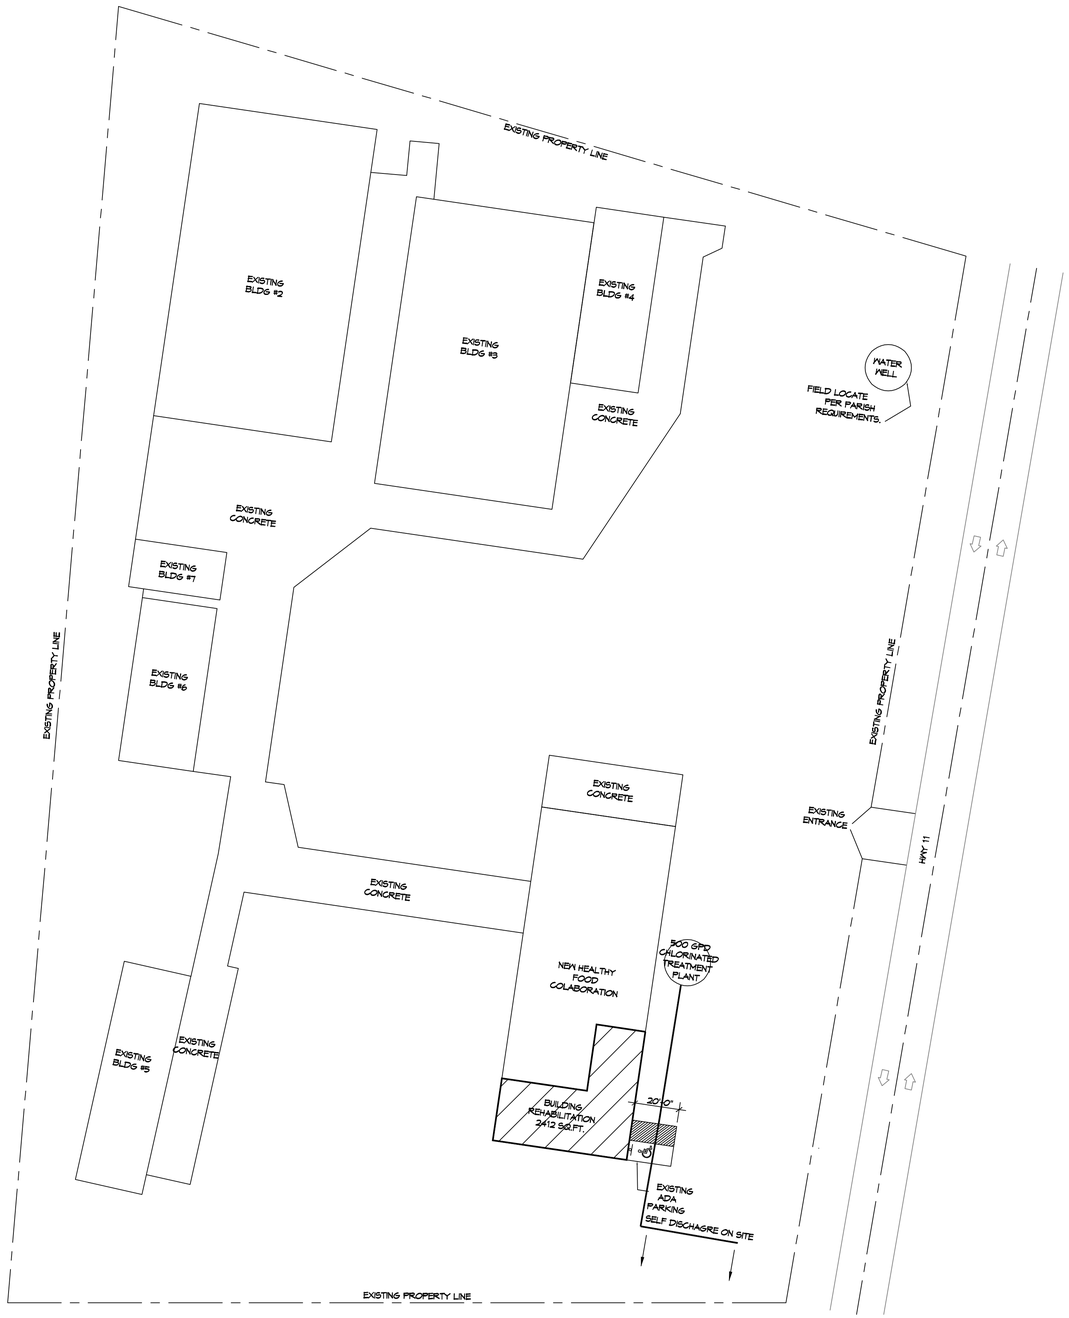

1 SITE PLAN
SCALE: 1" = 32'

DAMMON ENGINEERING, INC.
LOUISIANA & MISSISSIPPI

Chief Engineer: Brian Mistich, PE
5540 Ouiskatch Trail
Slidell, LA 70458
www.dammonengineering.com
info@dammonengineering.com
PH: 985.649.5832

#	DESCRIPTION	DATE

REVISIONS

SEAL:

NEW FOOD DISTRIBUTION
HEALTHY SCHOOL
FOOD COLLABORATIVE

PEARL RIVER
LOUISIANA 70403

JOB No:	2021	DATE:	09-20-2021
DRAWN BY:	CKD	CHECKED BY:	KJK

THIS DRAWING IS AN INSTRUMENT OF SERVICE AND IS THE PROPERTY OF DAMMON ENGINEERING, INC. AND MUST BE RETURNED ON REQUEST. THE PROJECT FOR WHICH THIS DRAWING IS PREPARED IS A COMMON LAW COPYRIGHT PROPERTY OF DAMMON ENGINEERING, INC. THE REPRODUCTION, ALTERATION OR USE OF THIS DRAWING FOR ANY PURPOSE OTHER THAN THE PROJECT FOR WHICH THE PLANS WERE PREPARED AND DEVELOPED WITHOUT WRITTEN CONSENT OF DAMMON ENGINEERING, INC. IS PROHIBITED. ALL RIGHTS ARE RESERVED.

SHEET TITLE:
INDEX / SITE PLAN

DRAWING NUMBER:
C1

SHEET No: 01 of 9

FILE NAME: J:\- BISTRO\NEW\1448 - Healthy School Food Collaborative Kaufman\WORKING DWGS\C1.dwg PLOT DATE & TIME: Wednesday, October 13, 2021 2:33:34 PM