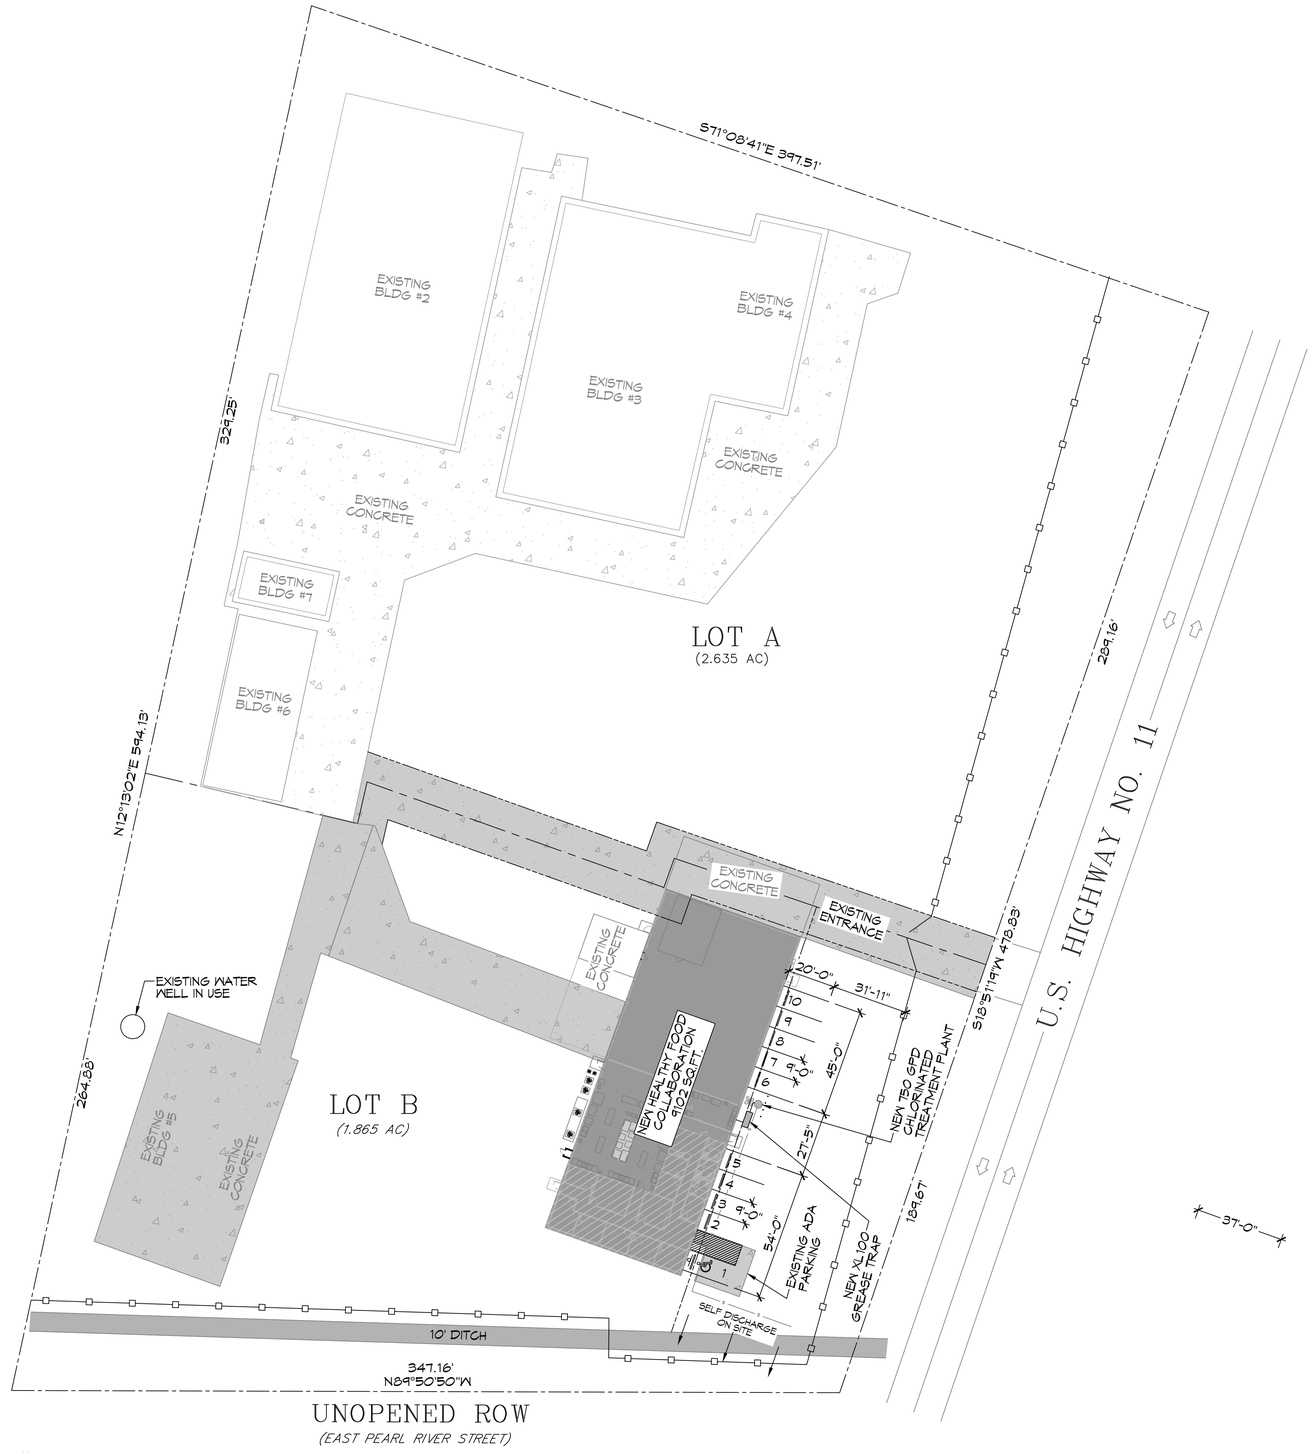

2 SITE PLAN
SCALE: 1" = 30'

PLANING

ZONED H-1
HIGHWAY COMMERCIAL

FLOOD ZONE

ZONE "X"

BUILDING ELEVATION

BASE FLOOD ELEVATION = X'

SITE LIGHTING

EXTERIOR LIGHTING SHALL BE SHADED OR INWARDLY DIRECTED IN SUCH A MANNER SO THAT NO DIRECT LIGHTING OR GLARE BE CAST BEYOND THE PROPERTY LINE. THE INTENSITY OF SUCH LIGHTING SHALL NOT EXCEED ONE FOOT CANDLE AS MEASURED AT THE ABUTTING PROPERTY LINE.

PROPERTY LINE
PROPERTY SETBACK
EXISTING FENCE

DAMMON ENGINEERING, INC.
LOUISIANA & MISSISSIPPI
www.dammonengineering.com
info@dammonengineering.com
PH: 985.649.5832
Chief Engineer: Brian Mistich, PE
5500 Oak Grove Trail
Slidell, LA 70458

#	DESCRIPTION	DATE

REVISIONS

SEAL:

P:\Stamps\Brian La Stamp Professional.jpg

NEW FOOD DISTRIBUTION
HEALTHY SCHOOL
FOOD COLLABORATIVE

6227T HWY 11
PEARL RIVER, LOUISIANA 70452

JOB No:	2449
DATE:	11-29-2021
DRAWN BY:	CRD
CHECKED BY:	KJK

These plans, specifications, and designs remain the property of Dammon Engineering, Inc. and shall not be used for any other work except by agreement in writing and with appropriate compensation to Dammon Engineering, Inc. These documents are instruments of service and shall remain the property of Dammon Engineering, Inc. and shall be returned upon request.

SHEET TITLE:
SITE PLAN

DRAWING NUMBER:
C100

SHEET No: 2 of 9

FILE NAME: J:\-SITES\NAO\2449 - Healthy School Food Collaborative Kaufman\WORKING DWGS\C100 - SITE PLAN.dwg PLOT DATE & TIME: Tuesday, June 21, 2022 1:49:37 PM