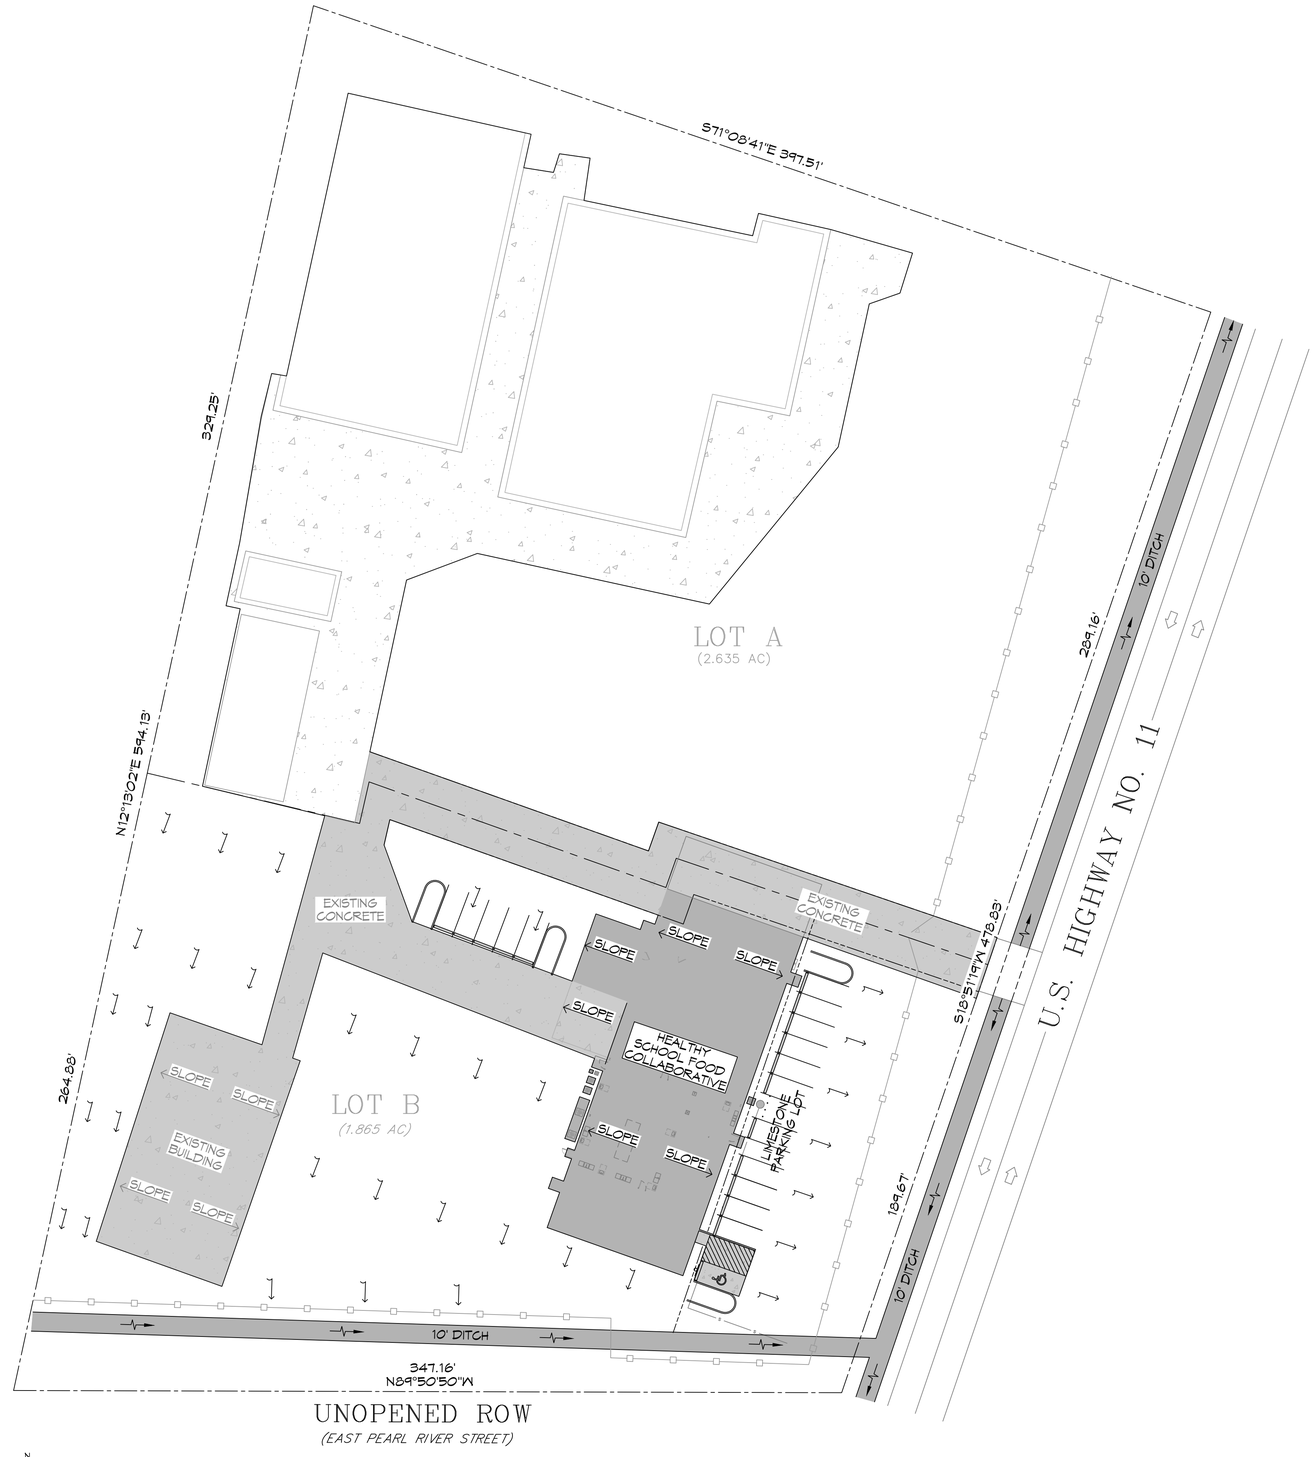

2 EXISTING SITE DRAINAGE PLAN

SCALE: 1" = 30'

LEGEND

	PROPERTY LINE
	PROPERTY SETBACK
	EXISTING FENCE
	FLOW DIRECTION OF DRAINAGE
	FLOW DIRECTION OF DITCH
SLOPE	DIRECTION OF ROOF SLOPE

DAMMON ENGINEERING, INC.
LOUISIANA & MISSISSIPPI
www.dammonengineering.com
info@dammonengineering.com
PH: 985.649.5832

Chief Engineer: Brian Mistich, PE
5540 Oak Lawn Trail
Slidell, LA 70458

REVISIONS

#	DESCRIPTION	DATE

STATE OF LOUISIANA
BRIAN A. MISTICH
License No. 30187
Professional Engineer

NEW FOOD DISTRIBUTION
HEALTHY SCHOOL FOOD COLLABORATIVE

62271 HWY 11
PEARL RIVER, LOUISIANA 70452

JOB No:	2444	DATE:	06-22-2022
DRAWN BY:	GKD	CHECKED BY:	KJK

THIS DRAWING IS THE PROPERTY OF DAMMON ENGINEERING, INC. AND MUST BE RETURNED UPON REQUEST. THE DRAWING MUST NOT BE REPRODUCED, IN WHOLE OR IN PART, OR AFFIXED TO ANY OTHER WORK OR PROJECT WITHOUT THE WRITTEN PERMISSION OF DAMMON ENGINEERING, INC. ALL RIGHTS RESERVED.

SHEET TITLE:
EXISTING SITE DRAINAGE PLAN

DRAWING NUMBER:
C102

SHEET No: 2 of 4