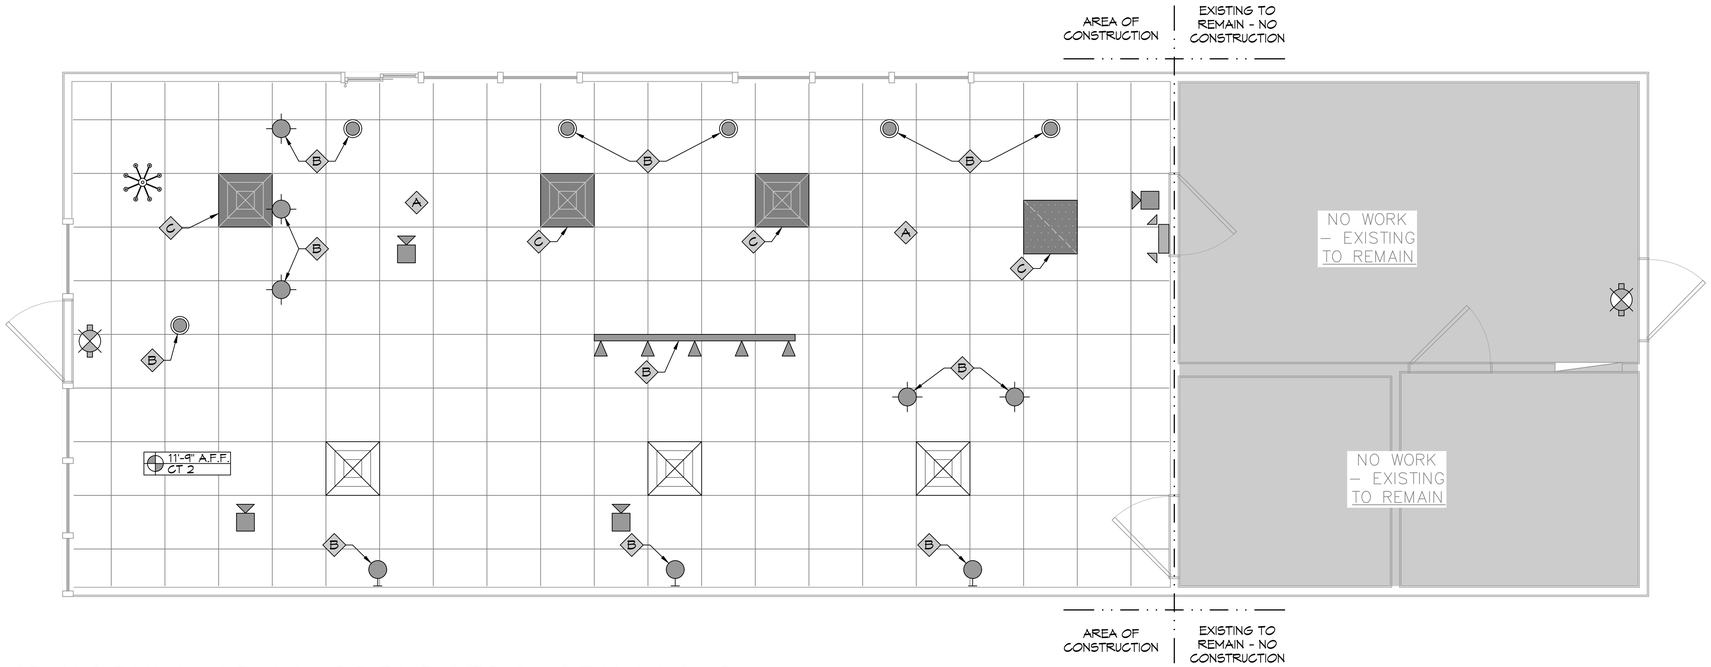

4 EXISTING DEMO REFLECTED CEILING PLAN

SCALE: 3/8" = 1'-0"

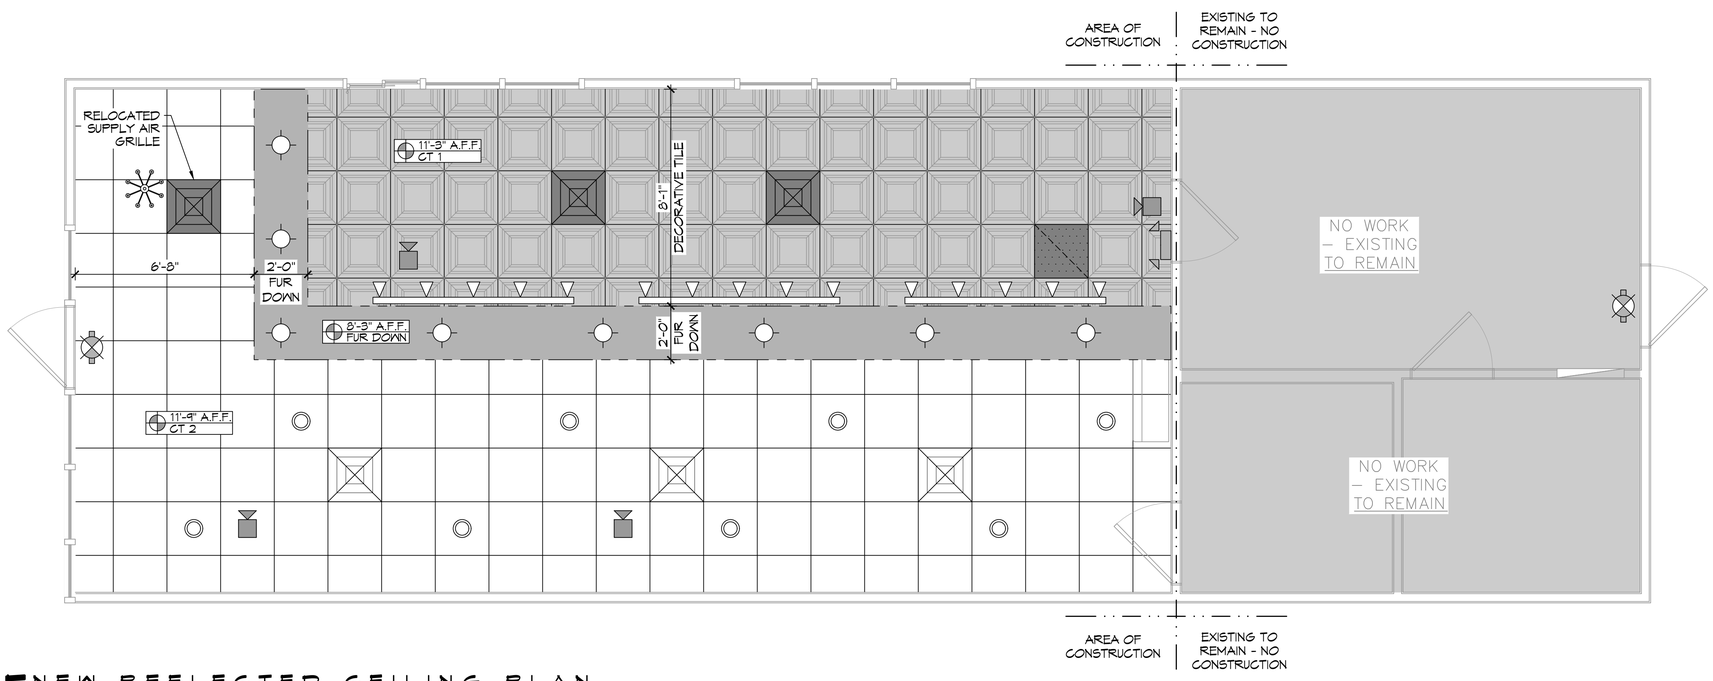

5 NEW REFLECTED CEILING PLAN

SCALE: 3/8" = 1'-0"

REFLECTED CEILING LEGEND

- EXISTING 2X2 CEILING TILE
- NEW 2x2 DECORATIVE CEILING TILE
- NEW FUR DOWN
- EXISTING SECURITY CAMERA - TO REMAIN
- EXISTING EXIT LIGHT - TO REMAIN
- EXISTING EMERGENCY LIGHT - TO REMAIN
- EXISTING DECORATIVE LIGHT - TO REMAIN
- EXISTING WALL SCONCE
- EXISTING CAN LIGHT
- NEW CAN LIGHT
- EXISTING PENDANT LIGHT
- NEW PENDANT LIGHT
- EXISTING TRACK LIGHT
- NEW TRACK LIGHT
- EXISTING RETURN AIR GRILLE - TO REMAIN
- EXISTING SUPPLY AIR GRILLE - TO REMAIN
- EXISTING SUPPLY AIR GRILLE - TO BE RELOCATED
- EXISTING SUPPLY AIR GRILLE - NEW LOCATION

DEMO LEGEND

- A — DEMO CEILING TILE FOR NEW DECORATIVE TILE
- B — DEMO LIGHT FIXTURE
- C — RELOCATE SUPPLY/RETURN AIR GRILLE - SEE MECHANICAL PLAN

DAMMON ENGINEERING, INC.
LOUISIANA & MISSISSIPPI
www.dammonengineering.com
info@dammonengineering.com
PH: 985.649.5832
Chief Engineer: Brian Mistich, PE
5647 Highway 190 East
Suite 1
Slidell, LA 70458

#	DESCRIPTION	DATE
	REVISIONS	

SEAL:

STATE OF LOUISIANA
BRIAN A. MISTICH
License No. 30187
PROFESSIONAL ENGINEER

RENOVATION
PJ'S COFFEE
2040 GAUSE BLVD.
SLIDELL, LA 70461

JOB No: 2461 DATE: 10-13-2022
DRAWN BY: TNT CHECKED BY: JMS

These drawings are the property of Dammon Engineering, and are not to be reproduced or used for other projects, nor shall they be loaned or exhibited to others without the written consent of Dammon Engineering. Visual contact with these drawings shall constitute conclusive evidence of acceptance of these restrictions.

SHEET TITLE:
REFLECTED CEILING PLAN

DRAWING NUMBER:
A102

SHEET No: 4 of 8

FILE NAME: J:\- RESTAURANT\2461 - PJ's Coffee 2040 Gause Blvd\Drawings\Current Drawings\A102 - Reflected Ceiling Plan.dwg PLOT DATE & TIME: Wednesday, November 23, 2022 2:03:21 AM