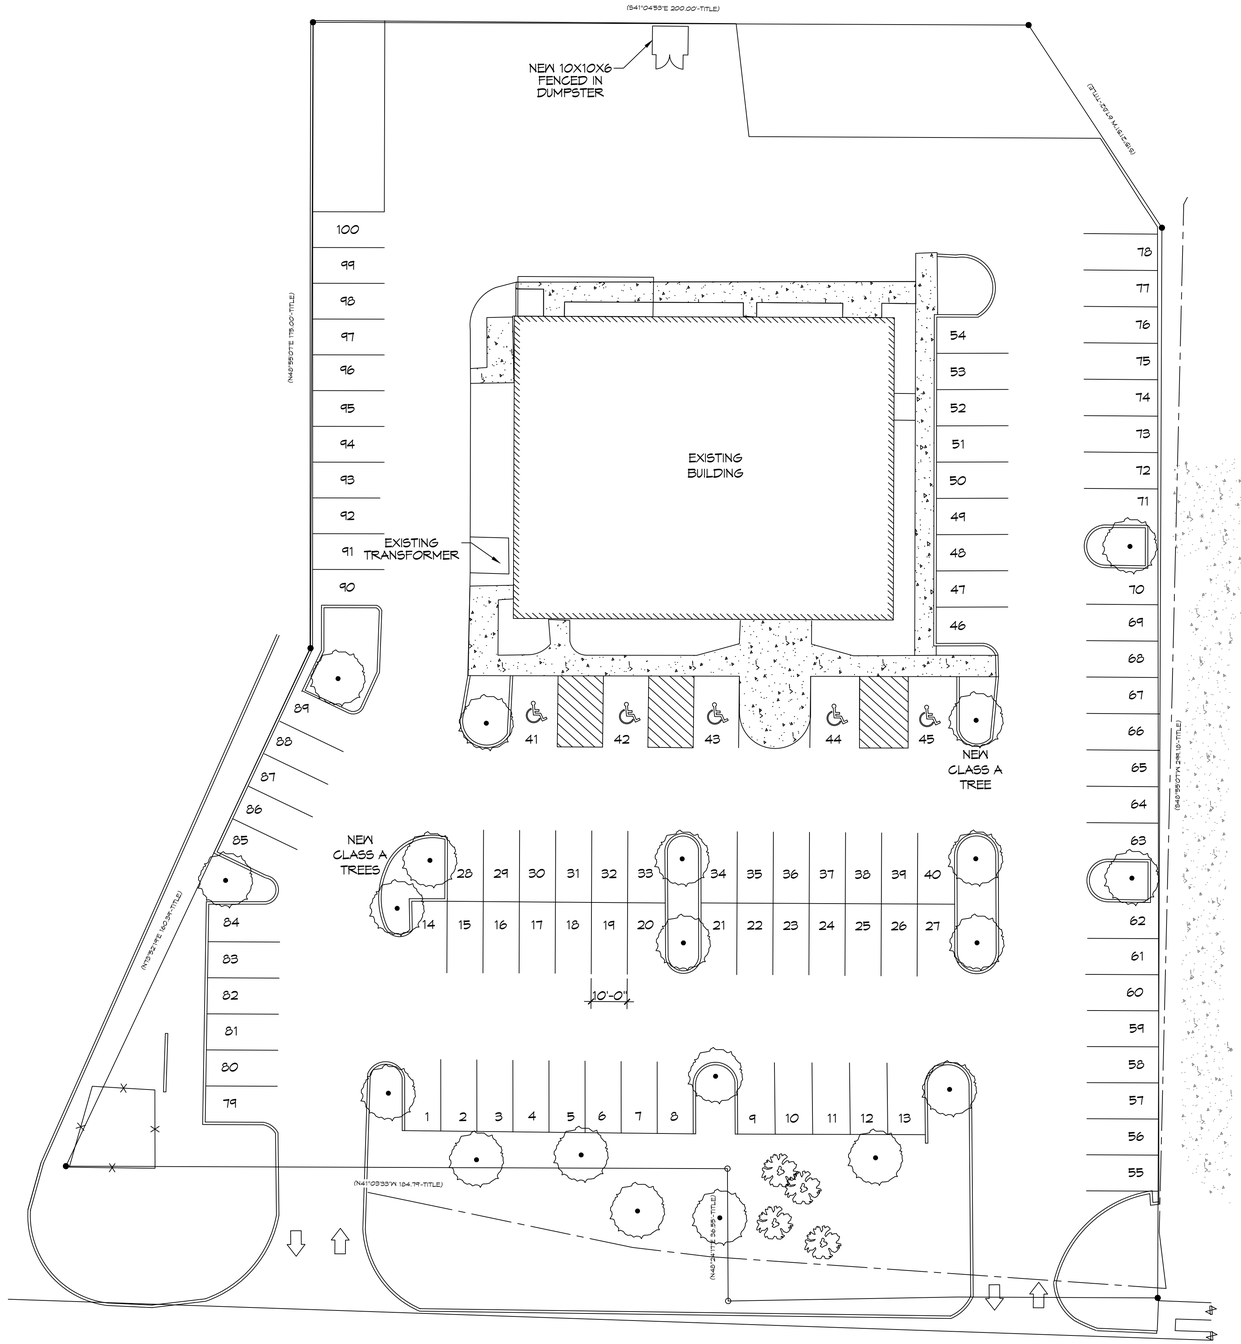

1 EXISTING SITE PLAN

SCALE: 1" = 20'

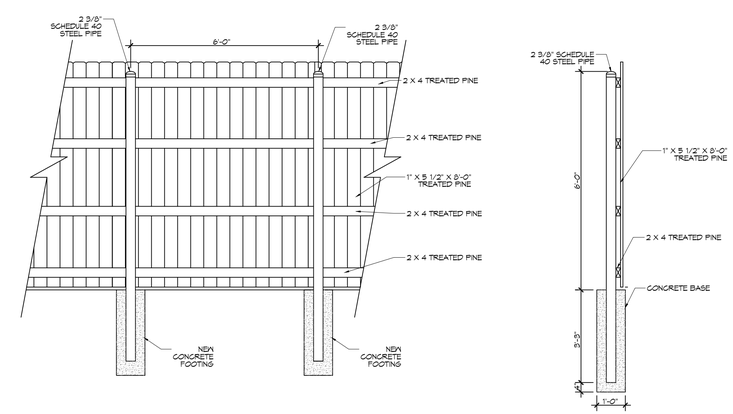

DUMPSTER ENCLOSURE

SCALE: N.T.S.

PLANNING

ZONED COMMERCIAL

FLOOD ZONE

ZONE A 10

BUILDING ELEVATION

BASE FLOOD ELEVATION 9

PARKING

RESTAURANT, BARS AND NIGHTCLUBS

ONE SPACE FOR EACH 150 SQUARE FOOT OF GROSS FLOOR AREA.

TOTAL SQUARE FOOTAGE = 8812
PARKING REQUIRED = 59
TOTAL PROVIDED PARKING SPACES = 78

SITE LIGHTING

EXTERIOR LIGHTING SHALL BE SHADED OR INWARDLY DIRECTED IN SUCH A MANNER SO THAT NO DIRECT LIGHTING OR GLARE BE CAST BEYOND THE PROPERTY LINE. THE INTENSITY OF SUCH LIGHTING SHALL NOT EXCEED ONE FOOT CANDLE AS MEASURED AT THE ABUTTING PROPERTY LINE.

DAMMON ENGINEERING, INC.
LOUISIANA & MISSISSIPPI
www.dammonengineering.com
info@dammonengineering.com
PH: 985.649.5832

Chief Engineer: Brian Mistich, PE
5504 Oak Creek Trail
Slidell, LA 70458

#	DESCRIPTION	DATE

REVISIONS

SEAL:

NEW LOUNGE RESTAURANT

THE BLAKK LOUNGE RESTAURANT AND BAR

2504 OLD SPANISH TRAIL,
SLIDELL, LA 70461

JOB No:	2464
DATE:	02/07/2023
DRAWN BY:	CKD
CHECKED BY:	JMS

THIS DRAWING AND SPECIFICATION DESIGNS AND INFORMATION IS THE EXCLUSIVE PROPERTY OF DAMMON ENGINEERING, INC. AND SHALL NOT BE REPRODUCED IN ANY MANNER OR PASSED TO OTHERS FOR ANY PURPOSE WITHOUT WRITTEN CONSENT OF DAMMON ENGINEERING, INC. THIS DRAWING IS TRANSMITTED TO YOU FOR YOUR USE ON THE PROJECT SHOWN HEREON AND MUST BE RETURNED UPON REQUEST. ANY REPRODUCTION, PUBLICATION OR USE FOR OTHER PURPOSES IS PROHIBITED.

SHEET TITLE:

EXISTING SITE PLAN

DRAWING NUMBER:

C101

SHEET No: 2 of 1

FILE NAME: J:_ RESTAURANT\2464 - Blakk Lounge 2004 Oak Spanish Trail\Drawings\Current Drawings\C101 - Site Plan.dwg PLOT DATE & TIME: Wednesday, February 15, 2023 1:09:57 PM