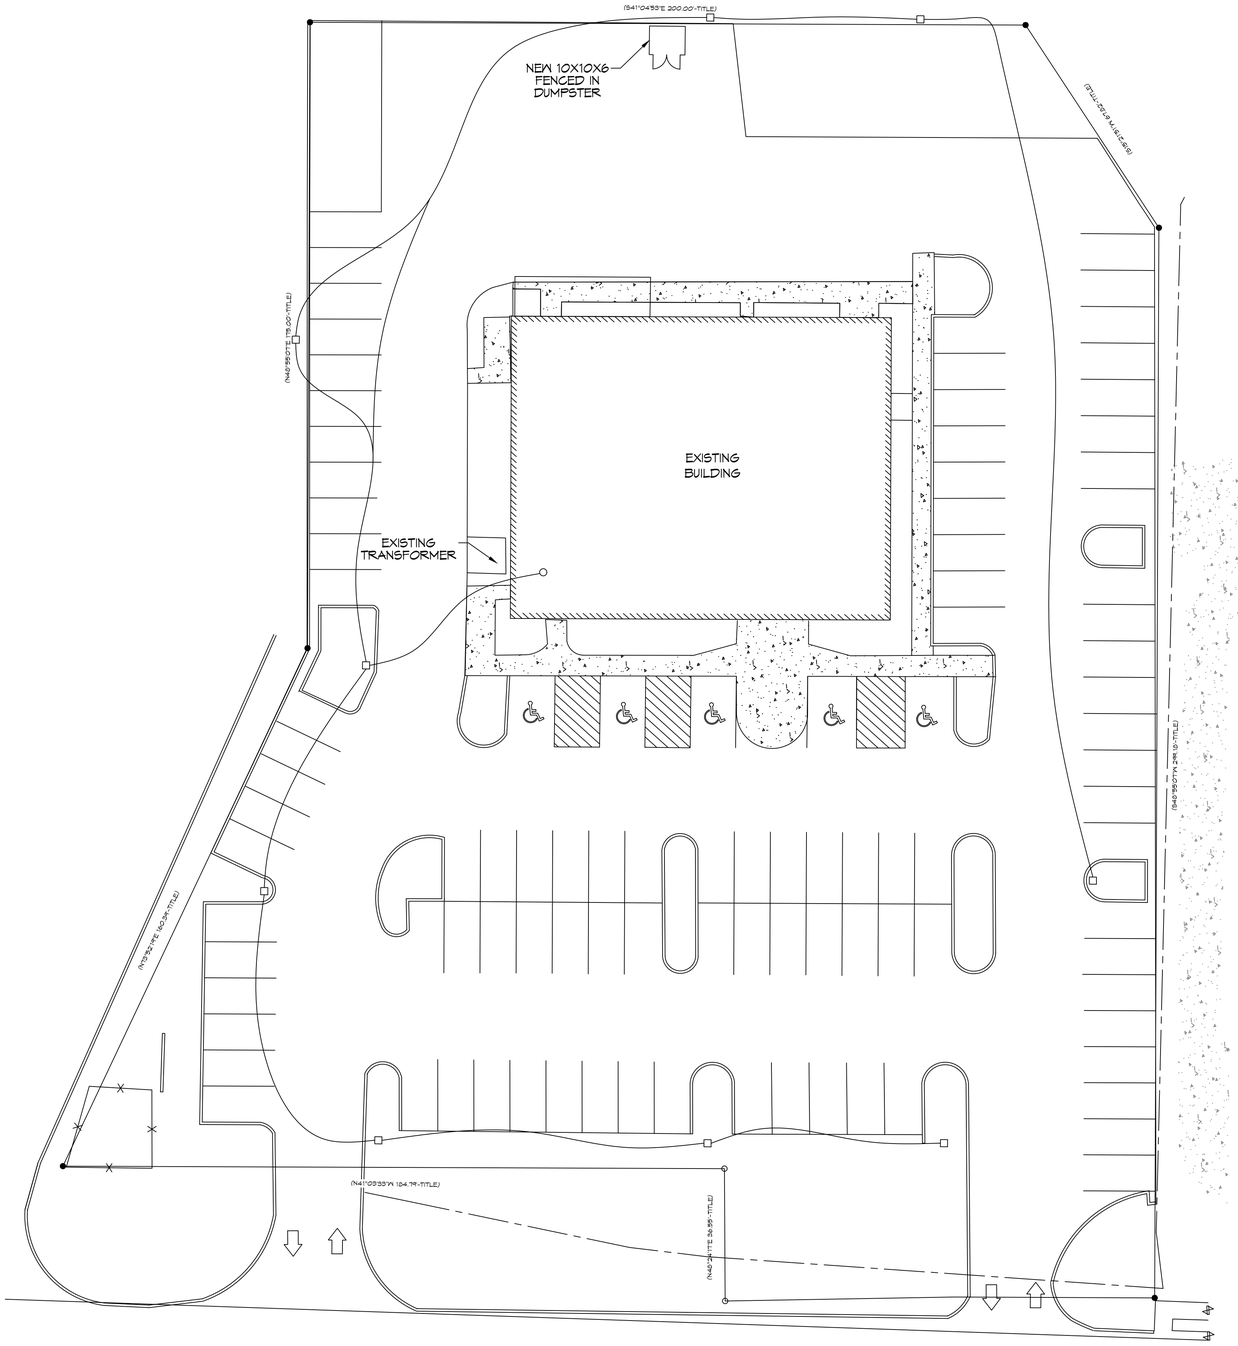

1 SITE LIGHTING PLAN
SCALE: 1" = 20'

SITE LIGHTING

EXTERIOR LIGHTING SHALL BE SHADED OR INWARDLY DIRECTED IN SUCH A MANNER SO THAT NO DIRECT LIGHTING OR GLARE BE CAST BEYOND THE PROPERTY LINE. THE INTENSITY OF SUCH LIGHTING SHALL NOT EXCEED ONE FOOT CANDLE AS MEASURED AT THE ABUTTING PROPERTY LINE.

DAMMON ENGINEERING, INC.
LOUISIANA & MISSISSIPPI
www.dammonengineering.com
info@dammonengineering.com
PH: 985.649.5832
Chief Engineer: Brian Mistich, PE
5504 Oakwood Trail
Slidell, LA 70458

#	DESCRIPTION	DATE

REVISIONS

SEAL:

NEW LOUNGE RESTAURANT

THE BLAKK LOUNGE RESTAURANT AND BAR

2304 OLD SPANISH TRAIL,
SLIDELL, LA 70461

JOB No:	2464	DATE:	03/02/2023
DRAWN BY:	CKD	CHECKED BY:	JMS

THESE DRAWINGS ARE PROPRIETARY AND MUST BE RETURNED UPON REQUEST. THEY ARE NOT TO BE REPRODUCED OR COPIED IN WHOLE OR IN PART, OR USED FOR ANY PURPOSE OTHER THAN THE PROJECT FOR WHICH THEY WERE PREPARED, WITHOUT THE WRITTEN CONSENT OF DAMMON ENGINEERING, INC. ALL DRAWINGS AND OTHER INSTRUMENTS OF SERVICE ARE THE PROPERTY OF DAMMON ENGINEERING, INC. AND SHALL REMAIN THE PROPERTY OF DAMMON ENGINEERING, INC. THE REPRODUCTION, ALTERATION OR REPUBLICATION OF THESE DRAWINGS AND SPECIFICATIONS WITHOUT THE WRITTEN CONSENT OF DAMMON ENGINEERING, INC. IS PROHIBITED. THEY ARE TO BE RETURNED UPON REQUEST. THE SAME PROPERTY AND PRIVILEGES APPLY TO ALL REPORTS, PLANS, SPECIFICATIONS, COMPUTATIONS AND OTHER DOCUMENTS PREPARED BY DAMMON ENGINEERING, INC. FOR THIS PROJECT.

SHEET TITLE:
SITE LIGHTING PLAN

DRAWING NUMBER:
E103

SHEET No: 2 of 15

FILE NAME: J:\- RESTAURANT\2464 - Hookah Lounge 2304 Old Spanish Trail\Drawings\Current Drawings\E103 - Site Lighting Plan.dwg PLOT DATE & TIME: Thursday, March 2, 2023 9:25:56 AM