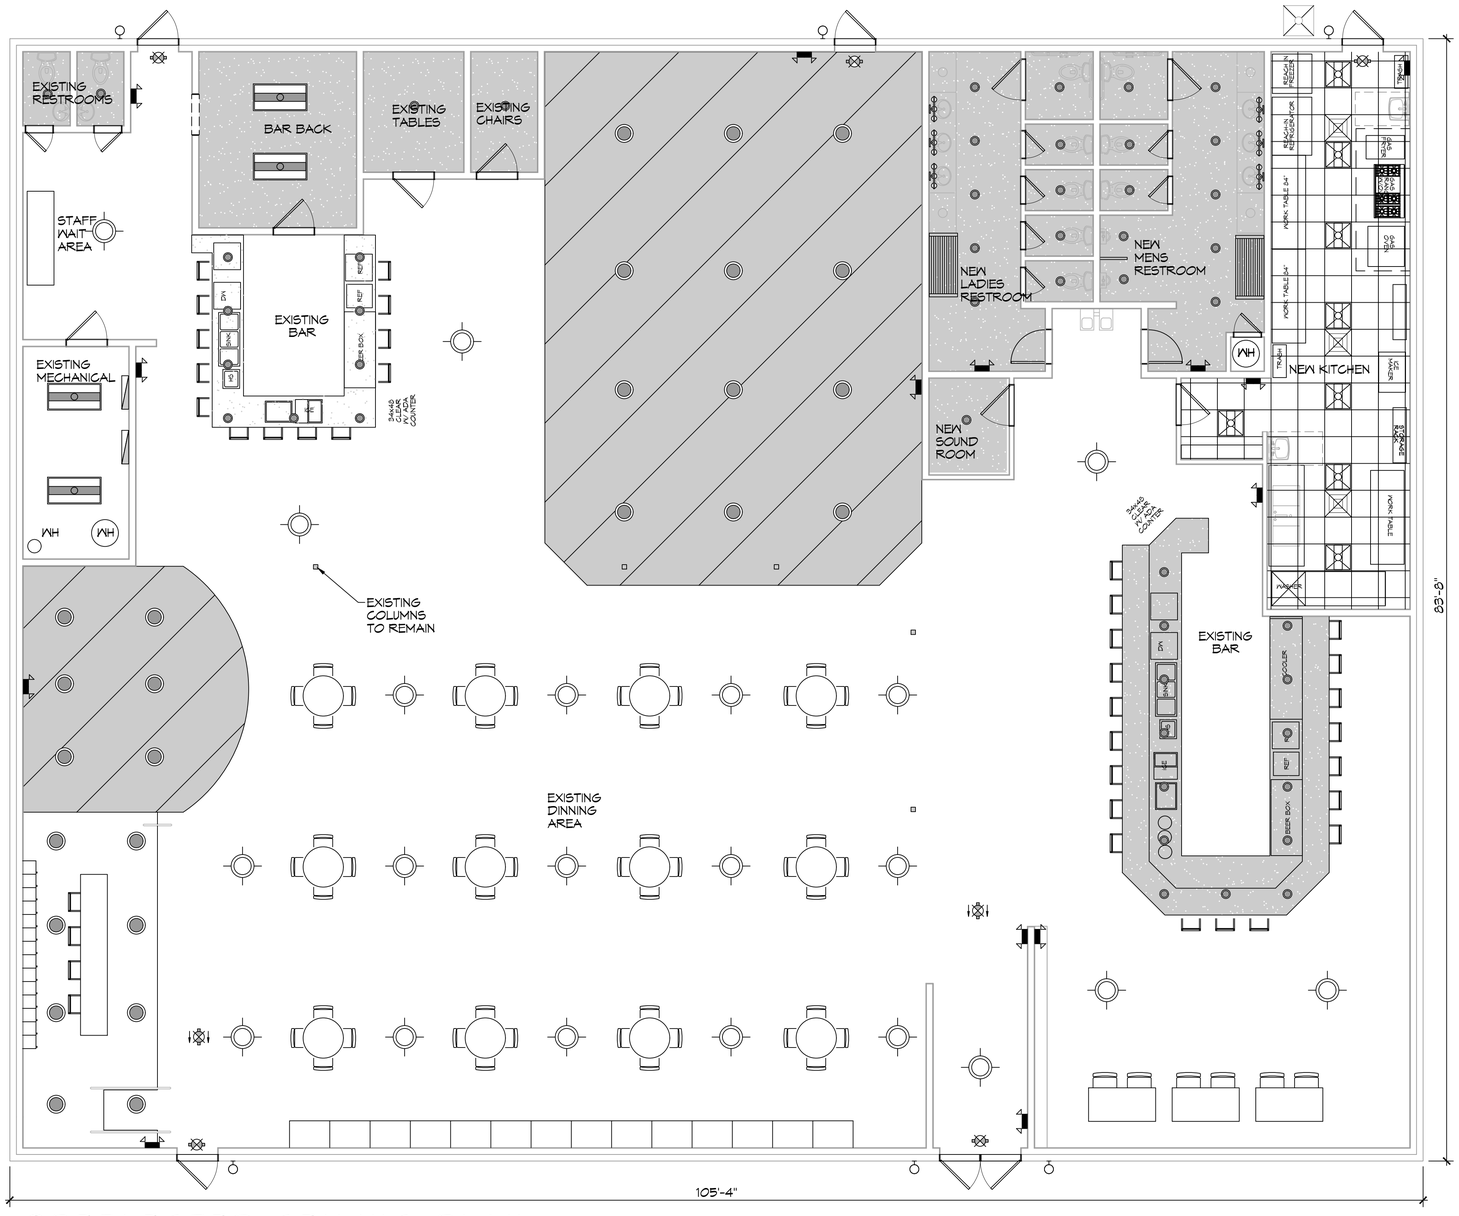

8 REFLECTED CEILING PLAN

SCALE: 3/16" = 1'-0"

LEGEND

- SHEETROCK CEILING
- 2x2 CEILING GRID
- 2x4 LIGHT FIXTURE
- WALL MOUNTED VANITY LIGHT FIXTURE
- RECESSED LIGHT FIXTURE
- WALL SCONCE
- CEILING MOUNTED EXIT SIGN
- WALL MOUNTED EMERGENCY LIGHT
- EXHAUST FAN
- SUPPLY AIR GRILLE
- CEILING MTG DECORATIVE LIGHT
- CEILING MTG DECORATIVE LIGHT

DAMMON ENGINEERING, INC.
LOUISIANA & MISSISSIPPI
www.dammonengineering.com
info@dammonengineering.com
PH: 985.649.5832
Chief Engineer: Brian Mistich, PE
5544 Highway 190 East
Slidell, LA 70458

#	DESCRIPTION	DATE

REVISIONS

SEAL:

STATE OF LOUISIANA
BRIAN A. MISTICH
License No. 30187
PROFESSIONAL ENGINEER

NEW LOUNGE RESTAURANT

THE BLAKK LOUNGE RESTAURANT AND BAR

2504 OLD SPANISH TRAIL,
SLIDELL, LA 70461

JOB No:	2464
DATE:	03/02/2023
DRAWN BY:	TNT
CHECKED BY:	JMS

THE DESIGNS, DRAWINGS AND SPECIFICATIONS AS INSTRUMENTS OF SERVICE ARE AND SHALL REMAIN THE PROPERTY OF DAMMON ENGINEERING, INC. THEY ARE TO BE USED ONLY FOR THIS PROJECT AND NOT TO BE LOANED, COPIED OR REPRODUCED IN WHOLE OR IN PART, FOR ANY OTHER PURPOSE, OR FOR THE USE BY OTHERS EXCEPT WITH THE WRITTEN CONSENT OF DAMMON ENGINEERING, INC. THE RIGHT TO THE USE IS RESERVED FOR THE OWNER OF THE PROJECT FOR WHICH THE WORK WAS PREPARED AND WHEN PAID FOR, AND THE RIGHT TO USE IS EXTENDED TO OTHERS WITH WRITTEN CONSENT OF DAMMON ENGINEERING, INC. AND THE OWNER OF THE PROJECT FOR WHICH THE WORK WAS PREPARED.

SHEET TITLE:
REFLECTED CEILING PLAN

DRAWING NUMBER:

A103

SHEET No: 7 of 15