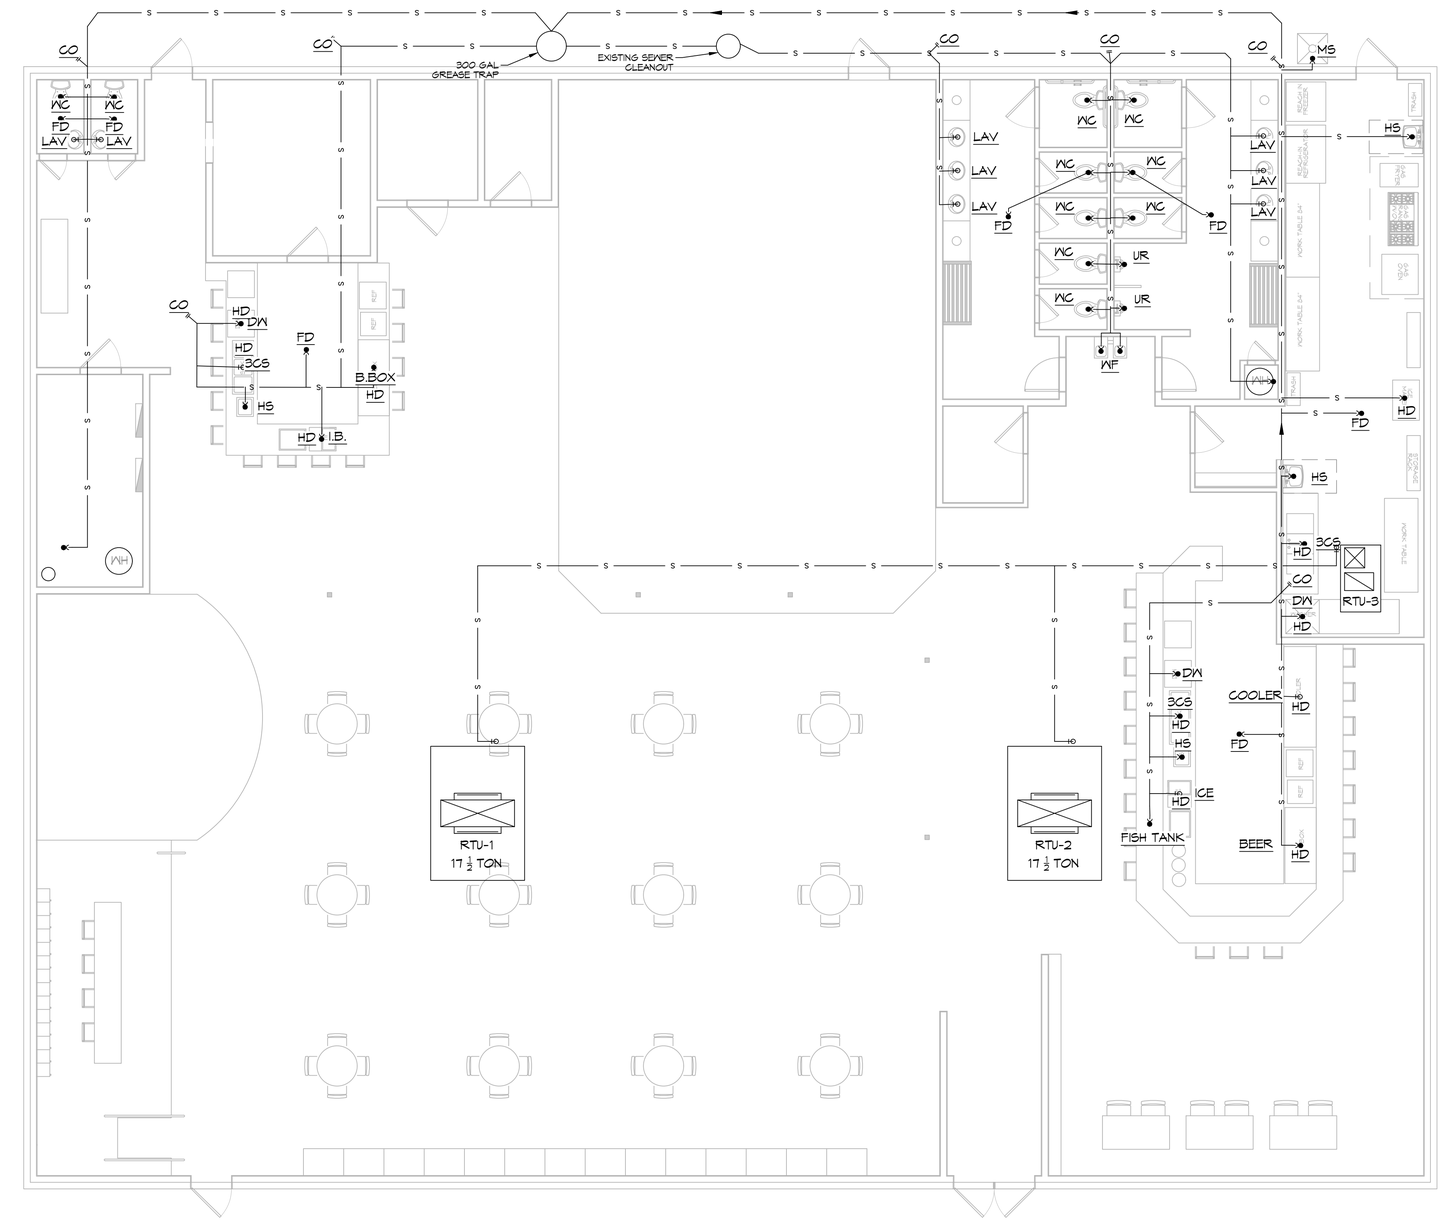

PLUMBING PLAN

SCALE: 1/4"= 1'-0"

DAMMON ENGINEERING, INC.
LOUISIANA & MISSISSIPPI
www.dammonengineering.com
info@dammonengineering.com
PH: 985.649.5832

Chief Engineer: Brian Mistich, PE
504 Old Spanish Trail
Slidell, LA 70458

#	DESCRIPTION	DATE

REVISIONS

SEAL:

STATE OF LOUISIANA
BRIAN A. MISTICH
License No. 30187
PROFESSIONAL ENGINEER

NEW LOUNGE RESTAURANT

THE BLAKK LOUNGE RESTAURANT AND BAR

2504 OLD SPANISH TRAIL,
SLIDELL, LA 70461

JOB No: 2464 | DATE: 03/02/2023

DRAWN BY: GKD | CHECKED BY: JMS

These plans remain the property of Dammon Engineering, Inc. Reproduction or use of these plans in any form or manner without the written consent of Dammon Engineering, Inc. is prohibited. Any unauthorized use of these plans will be subject to legal action. Dammon Engineering, Inc. shall not be liable for any damages resulting from the use of these plans for any purpose for which they have been prepared and developed without written consent of Dammon Engineering, Inc. Dammon Engineering, Inc. shall not be liable for any damages resulting from any alterations made to these plans.

SHEET TITLE:
PLUMBING PLAN

DRAWING NUMBER:
P101

SHEET No: 8 of 15

FILE NAME: J:_BUSINESS\2464 - Blakk Lounge 2504 Old Spanish Trail\Drawings\Current Drawings\P101 - Plumbing Plan.dwg PLOT DATE & TIME: Wednesday, March 15, 2023 2:28:46 PM