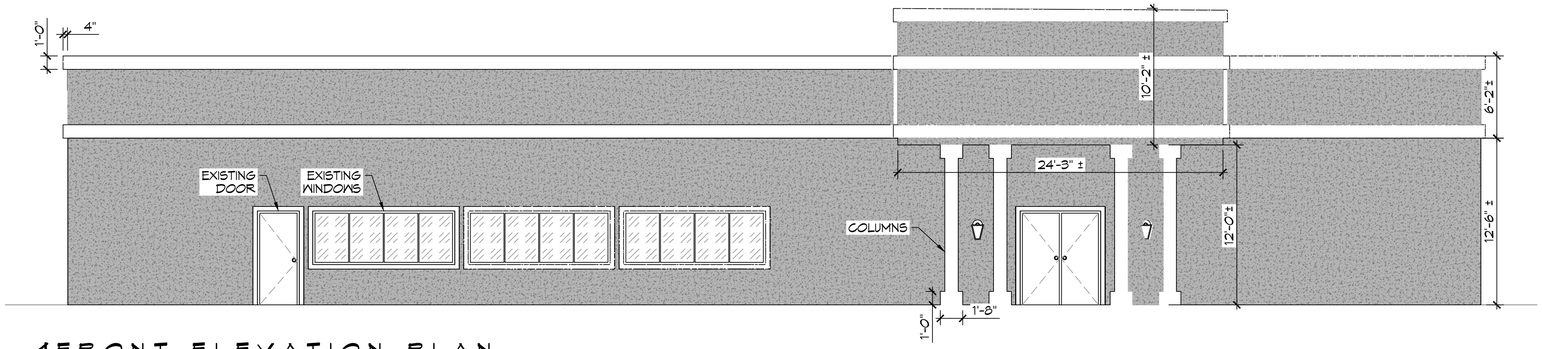

4 FRONT ELEVATION PLAN
SCALE: 3/16"= 1'-0"

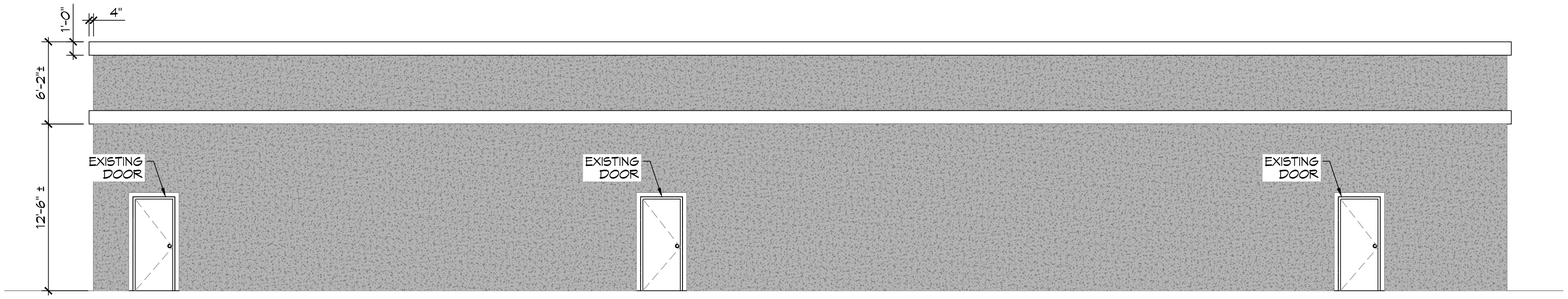

5 REAR ELEVATION PLAN
SCALE: 3/16"= 1'-0"

6 LEFT SIDE ELEVATION PLAN
SCALE: 3/16"= 1'-0"

7 RIGHT SIDE ELEVATION PLAN
SCALE: 3/16"= 1'-0"

DAMMON ENGINEERING, INC.
LOUISIANA & MISSISSIPPI
www.dammonengineering.com
info@dammonengineering.com
PH: 985.649.5832
Chief Engineer: Brian Mistich, PE
554 Old Spanish Trail
Slidell, LA 70458

#	DESCRIPTION	DATE

REVISIONS

SEAL:

NEW LOUNGE RESTAURANT

THE BLAKK LOUNGE RESTAURANT AND BAR

2504 OLD SPANISH TRAIL,
SLIDELL, LA 70461

JOB No: 2464 | DATE: 03/02/2023
DRAWN BY: CKD | CHECKED BY: JMS

The above drawing and specifications, designs and arrangements represented thereby are and shall remain the property of Dammon Engineering, and shall not be loaned, used or disclosed except as agreed in writing by Dammon Engineering. The reproduction of these drawings and specifications, in whole or in part, without the written permission of Dammon Engineering, thereon signifies that it is the work of Dammon Engineering, and shall be returned to Dammon Engineering upon request.

SHEET TITLE:
BUILDING ELEVATIONS

DRAWING NUMBER:
A102

SHEET No: 6 of 15