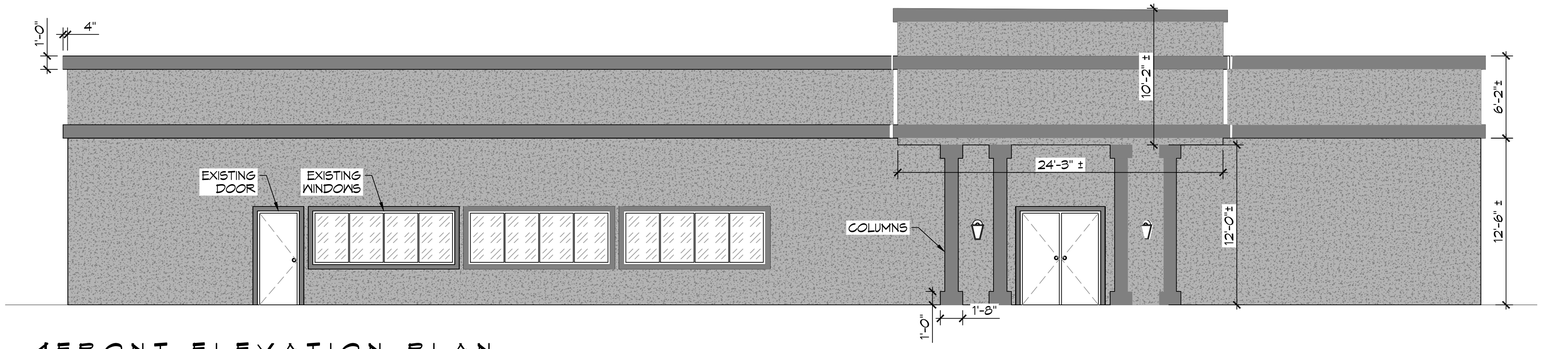


4 FRONT ELEVATION PLAN
SCALE: 3/16"= 1'-0"

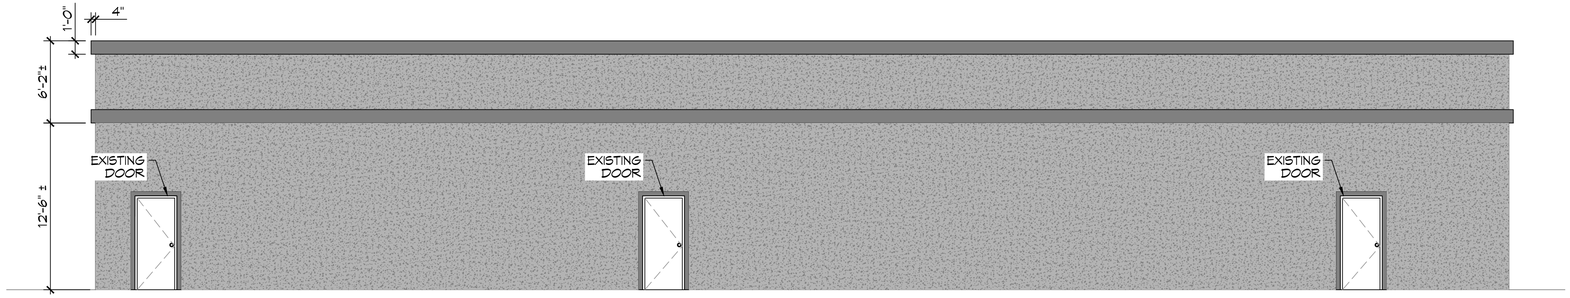


5 REAR ELEVATION PLAN
SCALE: 3/16"= 1'-0"

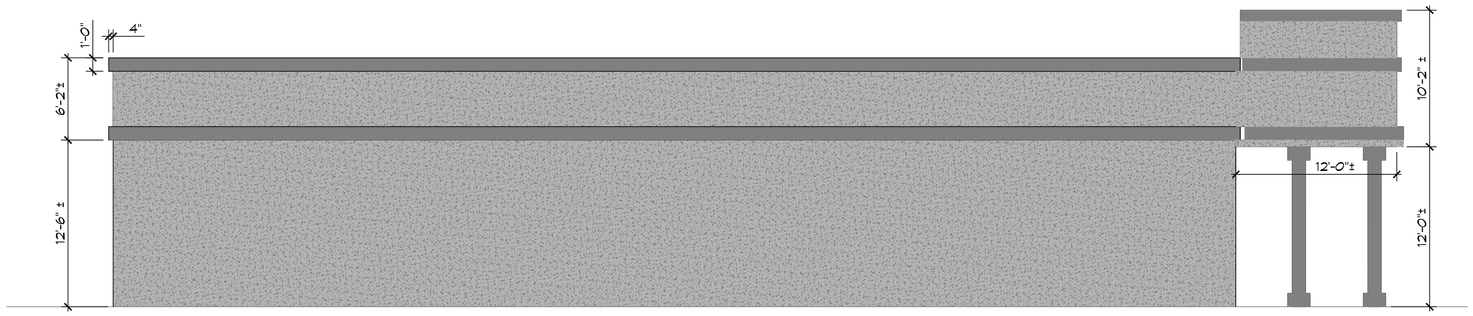


6 LEFT SIDE ELEVATION PLAN
SCALE: 3/16"= 1'-0"

7 RIGHT SIDE ELEVATION PLAN
SCALE: 3/16"= 1'-0"

DAMMON ENGINEERING, INC.
LOUISIANA & MISSISSIPPI
www.dammonengineering.com
info@dammonengineering.com
PH: 985.649.5832
Chief Engineer: Brian Mistich, PE
554 Old Spanish Trail
Slidell, LA 70458

| # | DESCRIPTION | DATE |
|---|---|---|
| | REVISIONS | |

SEAL:

NEW LOUNGE RESTAURANT

THE BLAKK LOUNGE RESTAURANT AND BAR

2504 OLD SPANISH TRAIL,
SLIDELL, LA 70461

| | | | |
|---|---|---|---|
| JOB No: | 2464 | DATE: | 03/02/2023 |
| DRAWN BY: | CKD | CHECKED BY: | JMS |

The above drawings and specifications, designs and arrangements represented thereby are and shall remain the property of Dammon Engineering, and shall not be loaned, copied or disclosed to others, nor shall they be used for any purpose other than those specifically indicated by Dammon Engineering. Reproduction of these drawings and specifications without the written consent of Dammon Engineering, based upon or related to this project, or any other project, is prohibited. Visual contact with these drawings and specifications shall constitute acceptance of the foregoing restrictions.

SHEET TITLE:
BUILDING ELEVATIONS

DRAWING NUMBER:
A102

SHEET No: 6 of 15