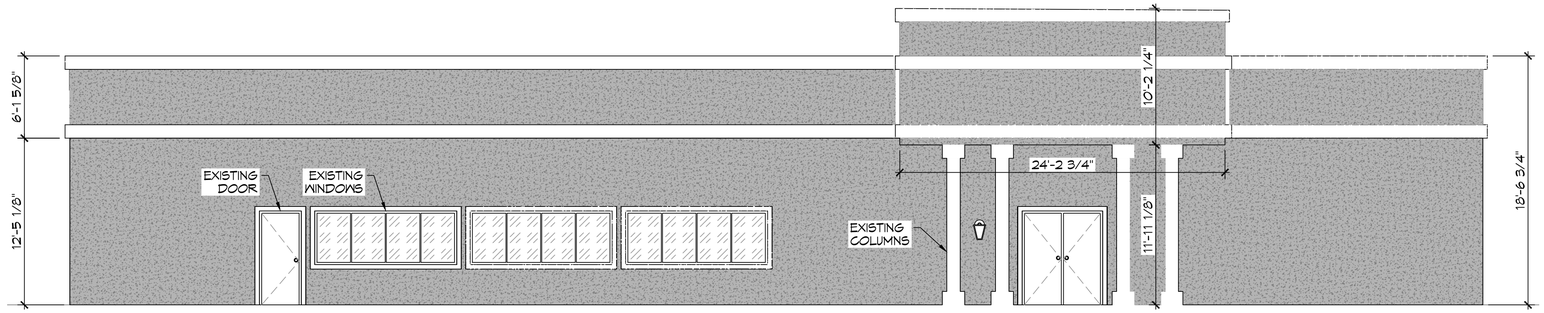

4 FRONT ELEVATION PLAN
SCALE: 3/16"= 1'-0"

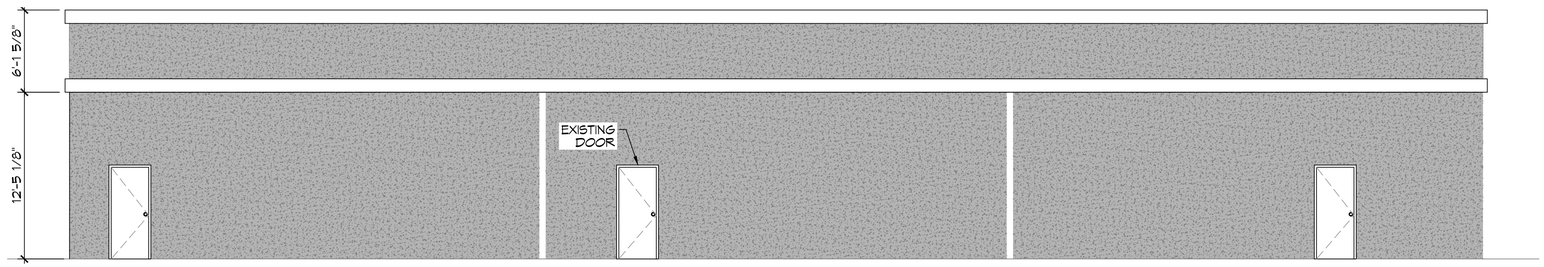

5 REAR ELEVATION PLAN
SCALE: 3/16"= 1'-0"

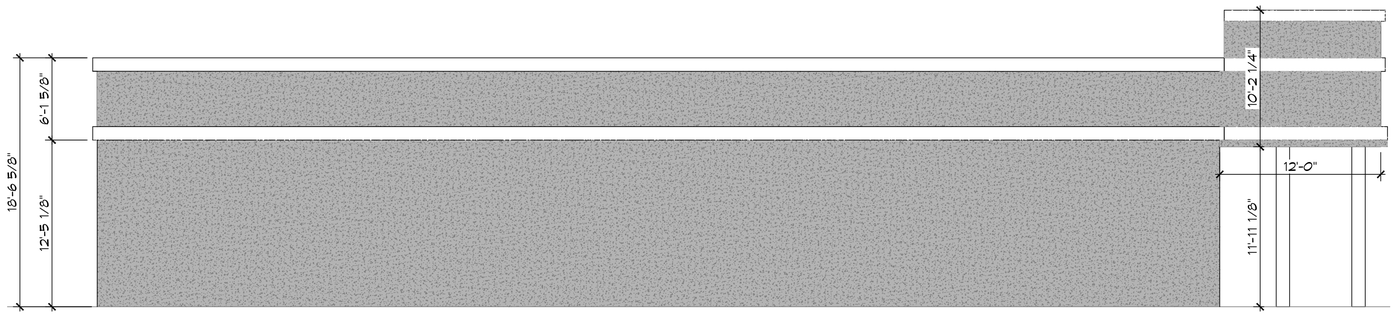

6 LEFT SIDE ELEVATION PLAN
SCALE: 3/16"= 1'-0"

7 RIGHT SIDE ELEVATION PLAN
SCALE: 3/16"= 1'-0"

DAMMON ENGINEERING, INC.
LOUISIANA & MISSISSIPPI
www.dammonengineering.com
info@dammonengineering.com
PH: 985.649.5832
Chief Engineer: Brian Mistich, PE
554 Old Spanish Trail
Slidell, LA 70458

#	DESCRIPTION	DATE

REVISIONS

SEAL:

NEW LOUNGE RESTAURANT

THE BLAKK LOUNGE RESTAURANT AND BAR

2504 OLD SPANISH TRAIL,
SLIDELL, LA 70461

JOB No:	2464	DATE:	03/02/2023
DRAWN BY:	CKD	CHECKED BY:	JMS

The above drawing and specifications, designs and arrangements represented thereby are and shall remain the property of Dammon Engineering, and no part thereof shall be copied, disclosed to others, or used in connection with any work or project other than the specified project for which it is prepared and/or delivered, and upon request shall be returned to Dammon Engineering. Based upon the above, the reproduction of these drawings and specifications shall constitute a violation of the rights of Dammon Engineering.

SHEET TITLE:
BUILDING ELEVATIONS

DRAWING NUMBER:
A102

SHEET No: 6 of 15

FILE NAME: J:_BITBUCKET\1464 - House, Single 2504 Old Spanish Trail\Drawings\Current Drawings\A102 - Elevation Plan.dwg PLOT DATE & TIME: Thursday, March 16, 2023 8:28:01 AM