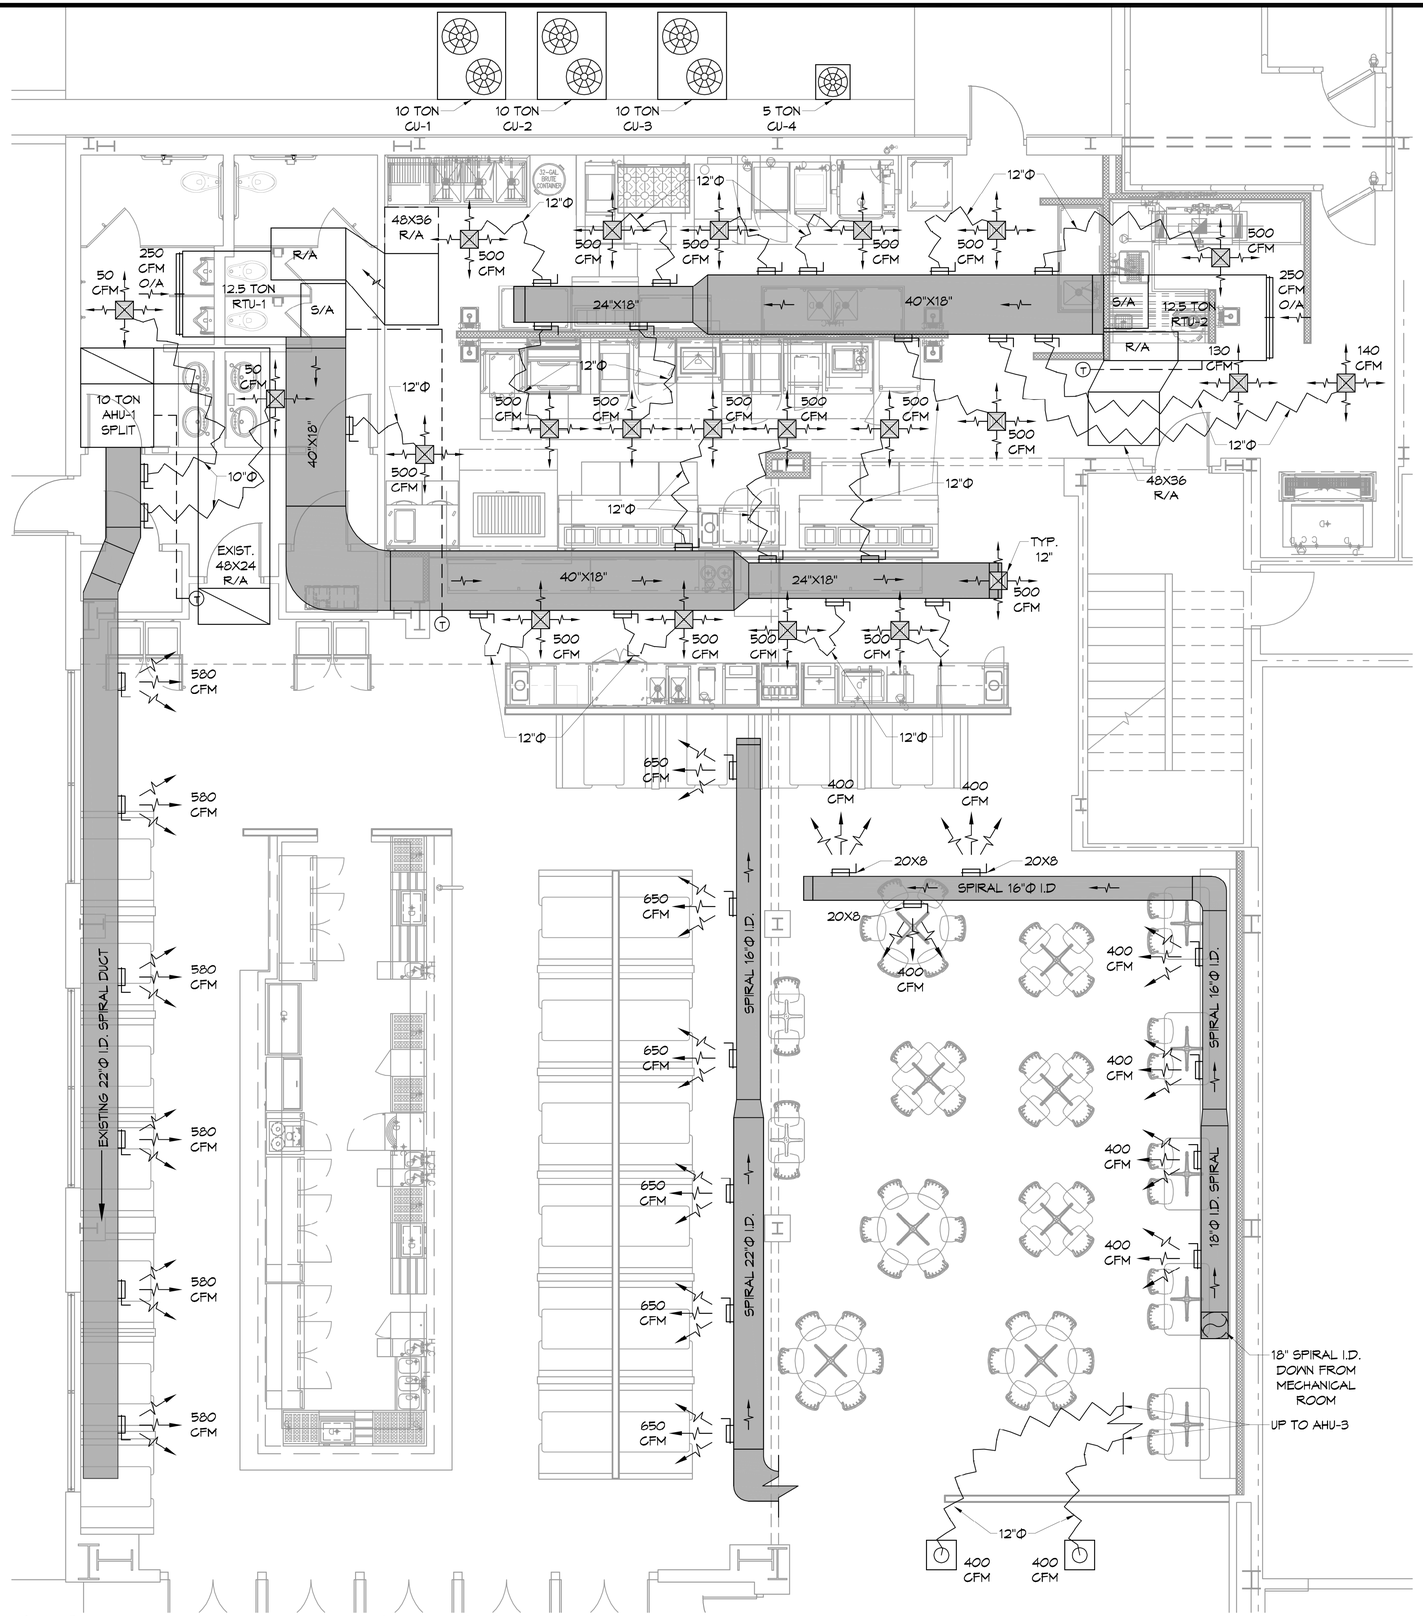

1 MECHANICAL PLAN FIRST FLOOR
SCALE: 1/4"=1'-0"

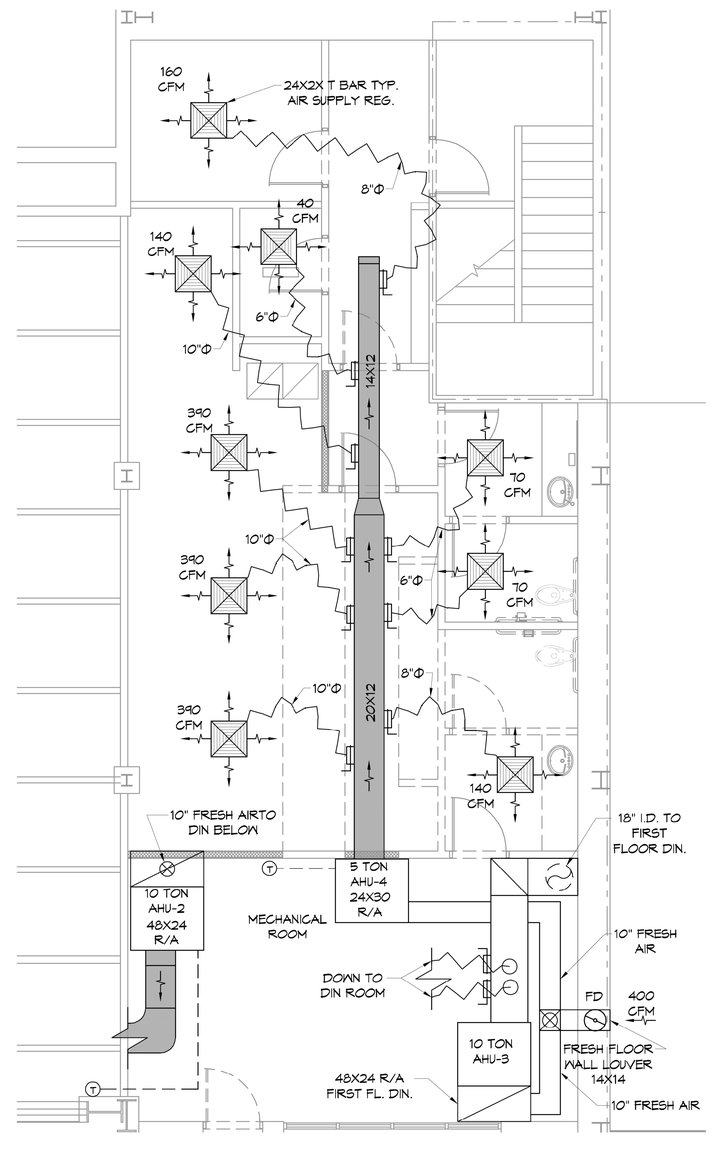

2 MECHANICAL PLAN SECOND FLOOR
SCALE: 1/4"=1'-0"

DAMMON ENGINEERING, INC.
LOUISIANA & MISSISSIPPI
www.dammonengineering.com
info@dammonengineering.com
PH: 985.649.5832
Chief Engineer: Brian Mistich, PE
554 Old Spanish Trail
Slidell, LA 70458

REVISIONS

#	DESCRIPTION	DATE

SEAL:

STATE OF LOUISIANA
BRIAN A. MISTICH
LICENSE No. 30187
PROFESSIONAL ENGINEER IN
MECHANICAL ENGINEERING

BOULEVARD AMERICAN BISTRO
LA HWY 21
COVINGTON, LA 70433

JOB No:	
DATE:	06-16-2021
DRAWN BY:	GKD
CHECKED BY:	BAM

The design, drawings and specifications, images and as-engineered operation data herein are the property of Dammon Engineering, Inc. and are not to be used for any other project, nor shall they be disclosed to others, or used in conjunction with any work or project other than the project for which they are prepared, without the written permission of Dammon Engineering, Inc. Copyright © 2021 Dammon Engineering, Inc. All rights reserved.

SHEET TITLE:
MECHANICAL FLOOR PLAN

DRAWING NUMBER:
M101

SHEET No: 1 of 2