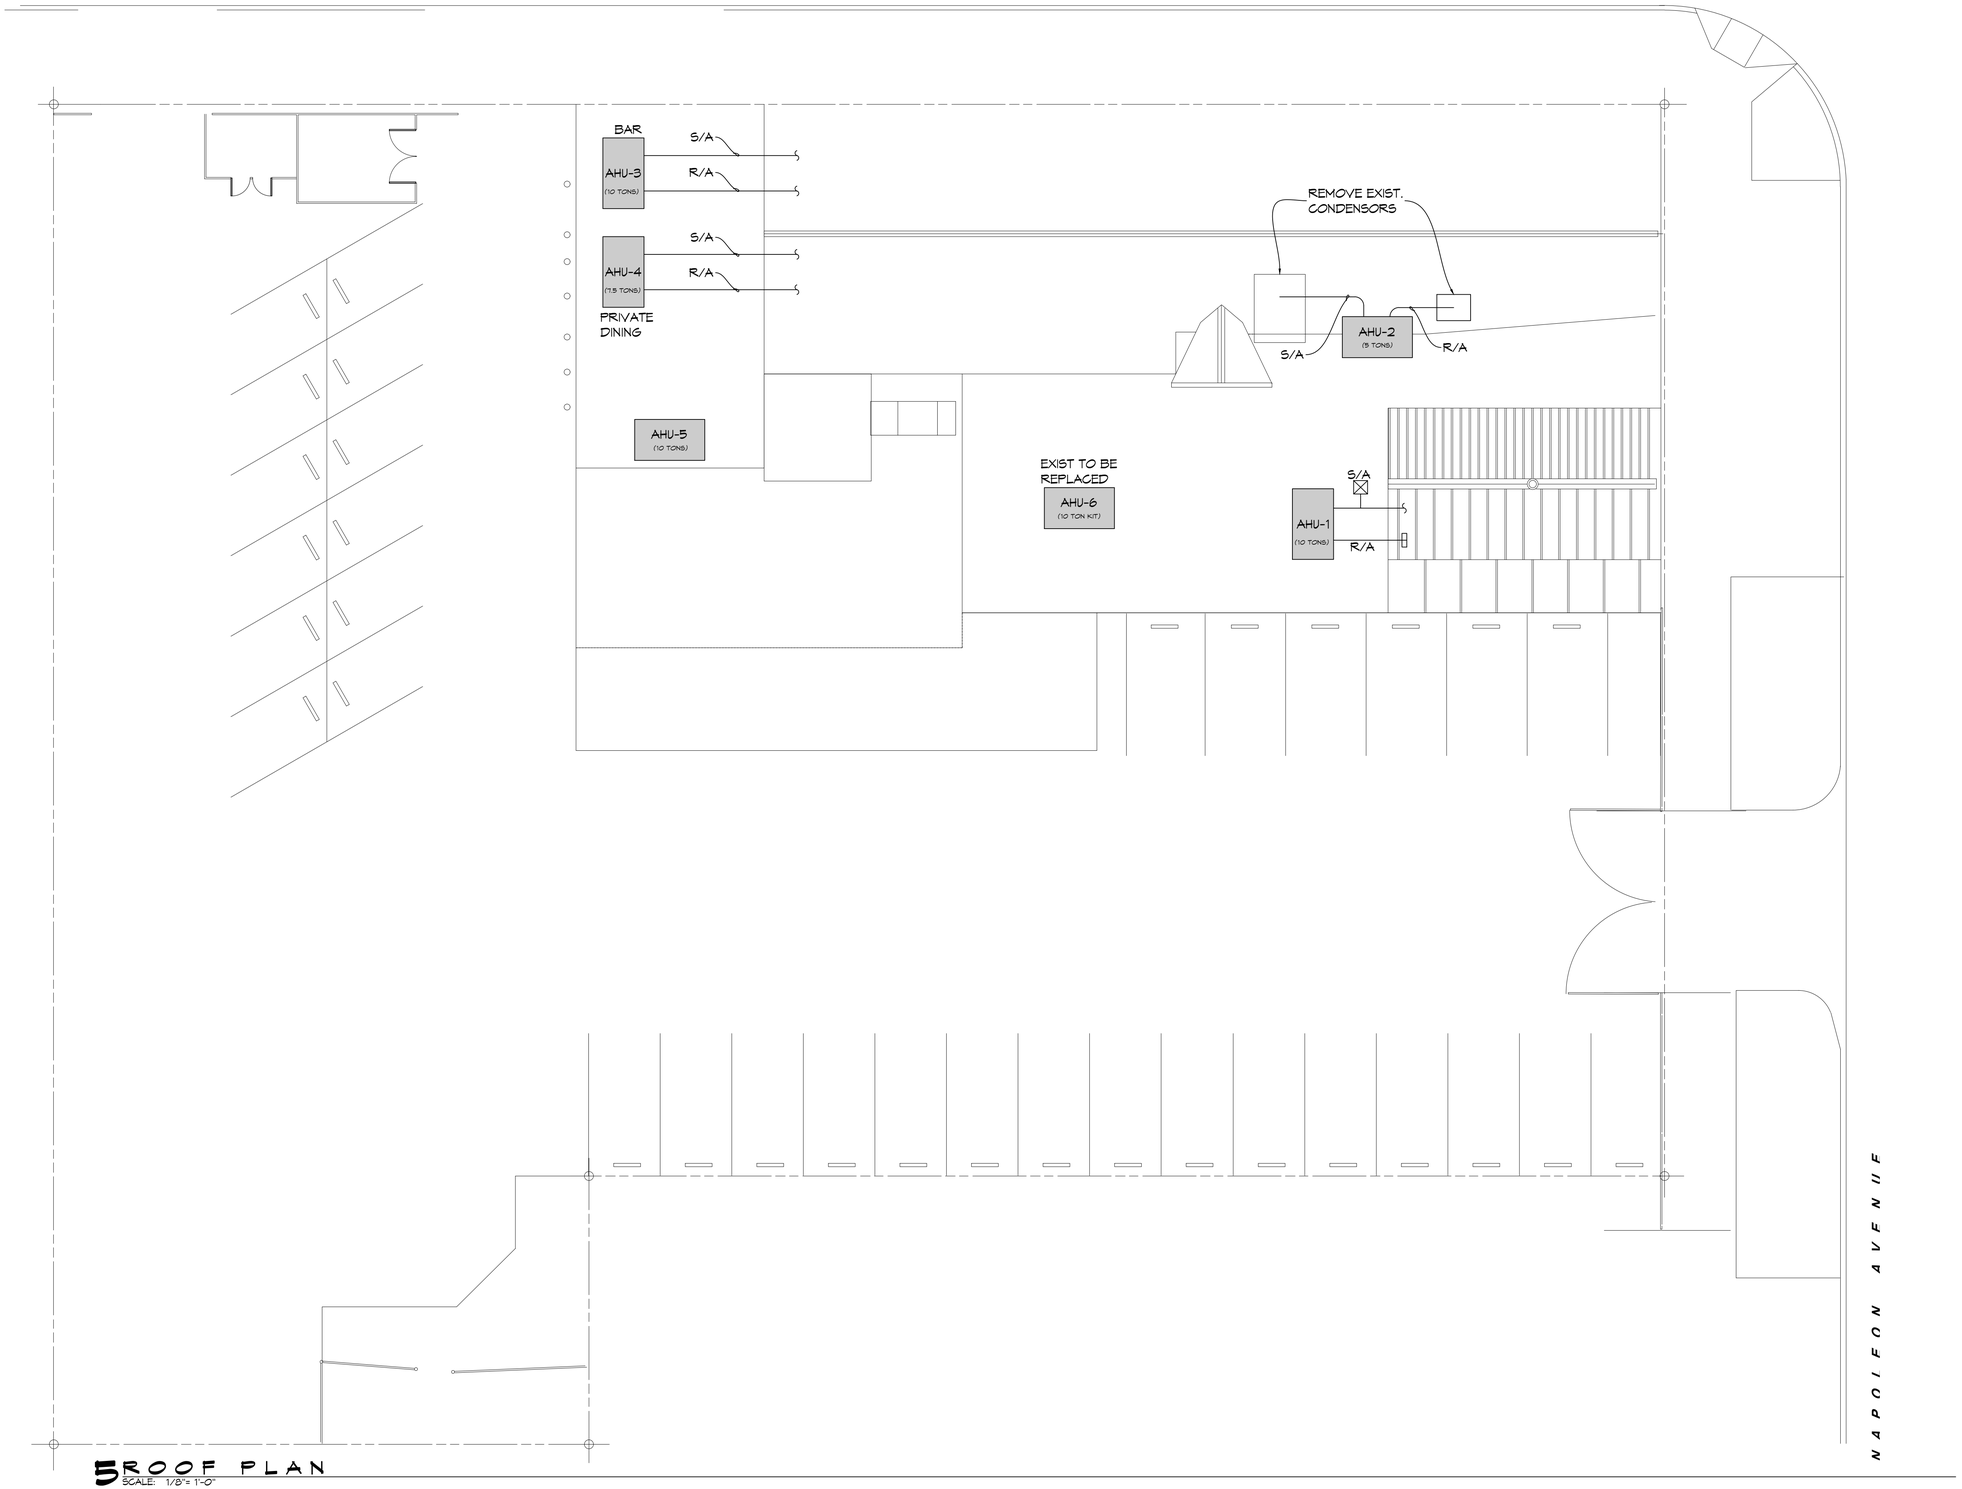

5 ROOF PLAN
SCALE: 1/8"= 1'-0"

ROOF AND

DAMMON ENGINEERING, INC.
LOUISIANA & MISSISSIPPI

www.dammonengineering.com
info@dammonengineering.com
PH: 985.649.5832

Chief Engineer: Brian Mistich, PE
5544 Highway 190 Service Road
Slidell, LA 70458

#	DESCRIPTION	DATE

REVISIONS

SEAL:

RESTAURANT
PASCAL'S MANALE
1838 NAPOLEON AVENUE, NEW ORLEANS, LA 70115

JOB No:	2024	DATE:	06/25/2025
DRAWN BY:	CAD	CHECKED BY:	BAM

THIS DOCUMENT IS THE PROPERTY OF DAMMON ENGINEERING, INC. ALL DRAWINGS, SPECIFICATIONS, DESIGNS, INFORMATION AND DATA ARE INSTRUMENTS OF SERVICE AND SHALL REMAIN THE PROPERTY OF DAMMON ENGINEERING, INC. THEY ARE NOT TO BE USED FOR ANY OTHER PROJECT, FOR ADDITIONS TO THIS PROJECT, OR FOR COMPLETION OF THIS PROJECT BY OTHERS, EXCEPT BY AGREEMENT IN WRITING AND WITH APPROPRIATE COMPENSATION TO DAMMON ENGINEERING, INC. THE RIGHT TO RETAIN ORIGINALS HAS BEEN EXERCISED. ALL REPRODUCTIONS ARE TO BE RETURNED UPON REQUEST.

SHEET TITLE:
MECHANICAL ROOF PLAN

DRAWING NUMBER:
M103

SHEET No: 5 of 7

FILE NAME: J:\-- RESTAURANT\Dryade Bronze Napoleon\Current Drawings\1103 - Roof Plan.dwg PLOT DATE & TIME: Friday, June 27, 2025 8:34:53 AM