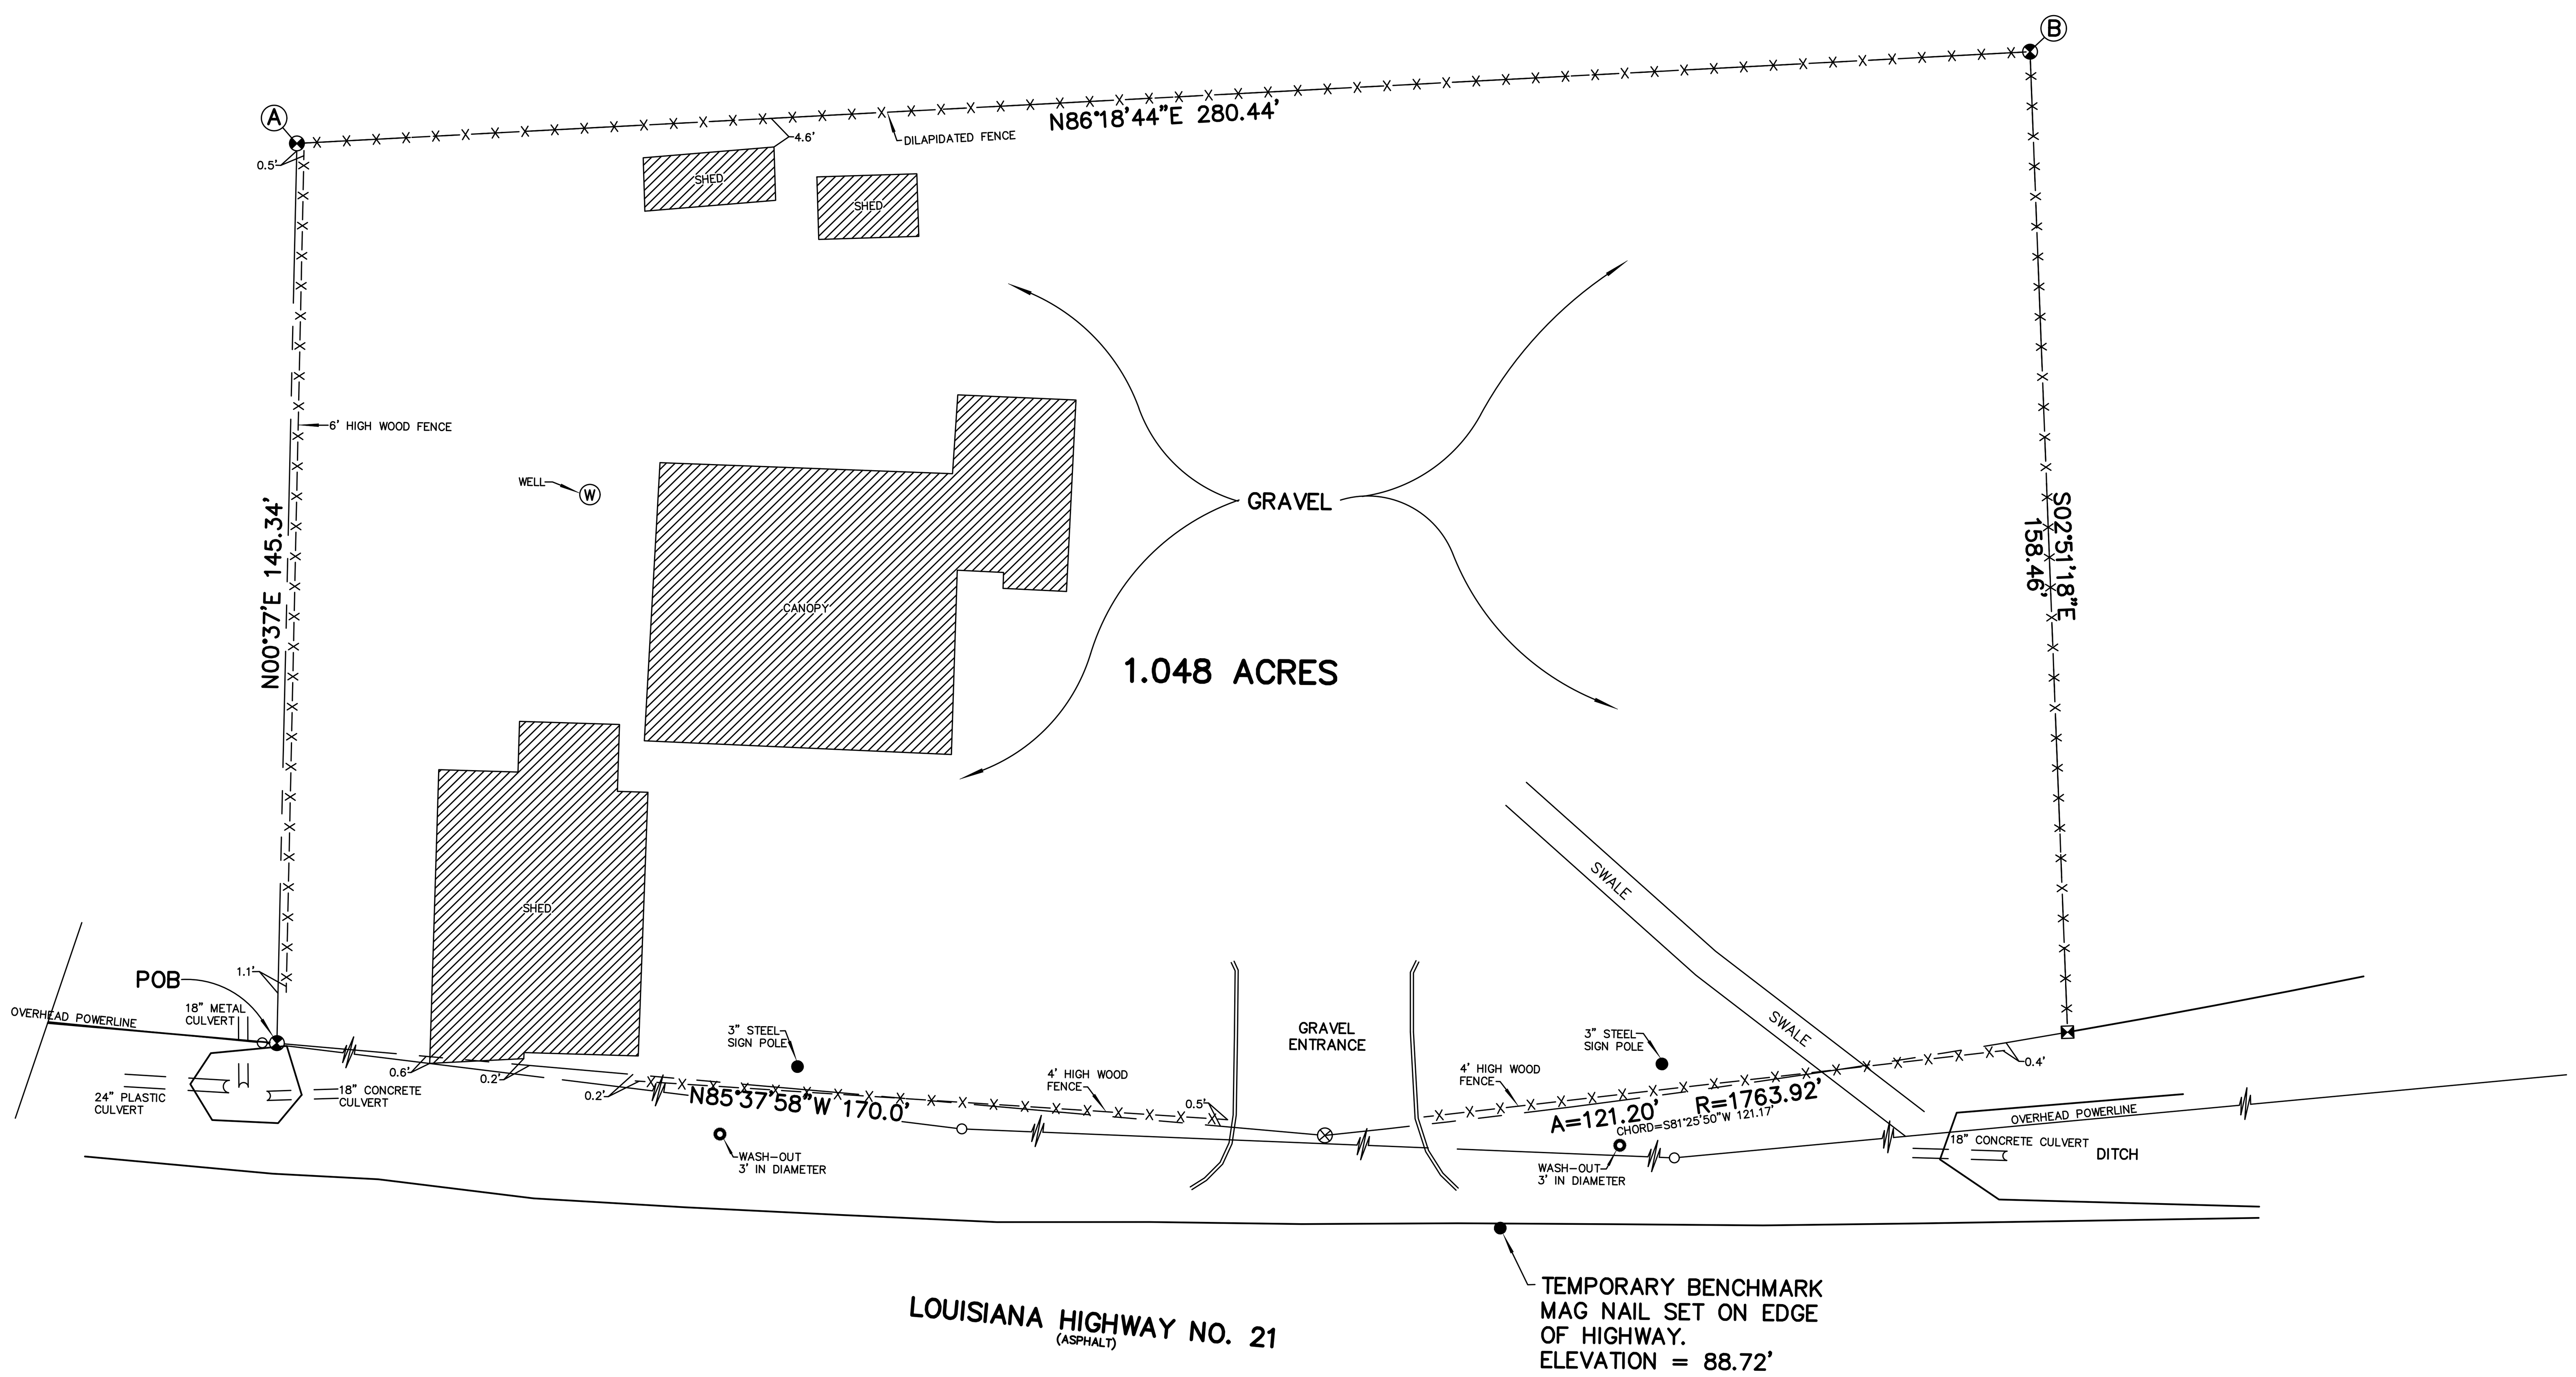

1 EXISTING SITE PLAN
SCALE: 1" = 20'

PLANNING

ZONED ???

FLOOD ZONE

ZONE: C

BUILDING ELEVATION

BASE FLOOD ELEVATION: N/A

PARKING

RESTAURANT, BARS AND NIGHTCLUBS

ONE SPACE FOR EACH 150 SQUARE FOOT OF GROSS FLOOR AREA.

TOTAL SQUARE FOOTAGE = ???
PARKING REQUIRED = ???
TOTAL PROVIDED PARKING SPACES = ???

SITE LIGHTING

EXTERIOR LIGHTING SHALL BE SHADED OR INWARDLY DIRECTED IN SUCH A MANNER SO THAT NO DIRECT LIGHTING OR GLARE BE CAST BEYOND THE PROPERTY LINE. THE INTENSITY OF SUCH LIGHTING SHALL NOT EXCEED ONE FOOT CANDLE AS MEASURED AT THE ABUTTING PROPERTY LINE.

DAMMON ENGINEERING, INC.
LOUISIANA & MISSISSIPPI
Chief Engineer: Brian Mistich, PE
554 Old Spanish Trail
Slidell, LA 70458
www.dammonengineering.com
info@dammonengineering.com
PH: 985.649.5832

#	DESCRIPTION	DATE
	REVISIONS	

SEAL:

NEW RESTAURANT

BUSHWACKER BAYOU

81819 HWY 21
BUSH, LA. 70431

JOB No:	????	DATE:	05/11/2023
DRAWN BY:	CKD	CHECKED BY:	JMS

SHEET TITLE:
EXISTING SITE PLAN

DRAWING NUMBER:
C100

SHEET No: 3 of 1