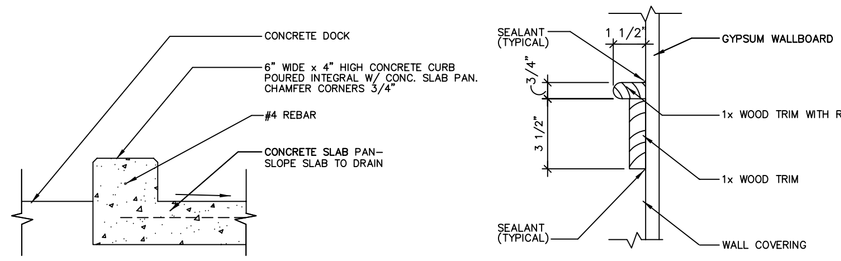

EXTERIOR
6 A-6 CANWASH CURB DETAIL
SCALE: 1 1/2" = 1'-0"

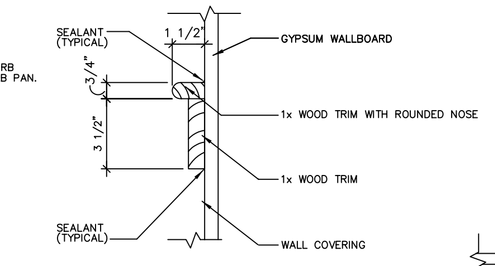

7 A-6 CHAIR RAIL DETAIL
SCALE: 3" = 1'-0"

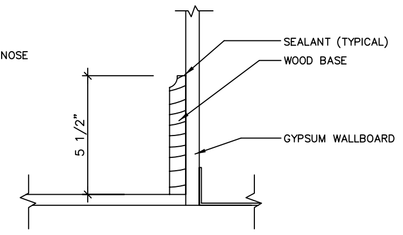

8 A-6 WOOD BASE DETAIL
SCALE: 3" = 1'-0"

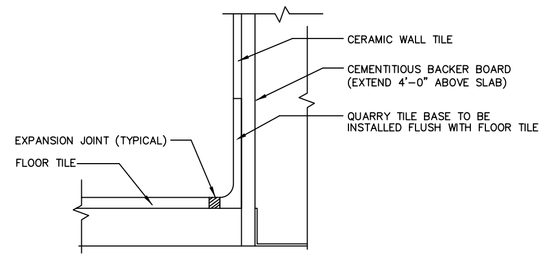

10 A-6 QUARRY TILE BASE DETAIL
SCALE: 3" = 1'-0"

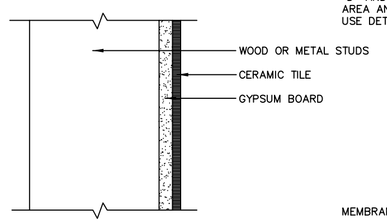

13 A-6 WALL TILE DETAIL
SCALE: 3" = 1'-0"

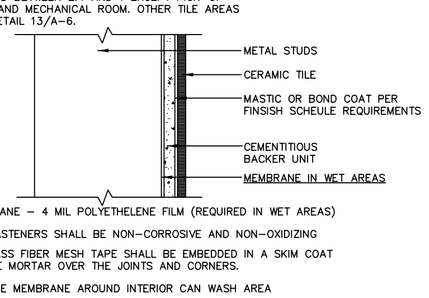

FOR WALLS BETWEEN COLUMN LINES "A" THROUGH "D" AND BETWEEN 2.4 AND 1 EXCEPT PICK-UP AREA AND MECHANICAL ROOM. OTHER TILE AREAS USE DETAIL 13/A-6.

MEMBRANE - 4 MIL POLYETHELENE FILM (REQUIRED IN WET AREAS)

ALL FASTENERS SHALL BE NON-CORROSIVE AND NON-OXIDIZING

2" GLASS FIBER MESH TAPE SHALL BE EMBEDDED IN A SKIM COAT OF THE MORTAR OVER THE JOINTS AND CORNERS.

PROVIDE MEMBRANE AROUND INTERIOR CAN WASH AREA

14 A-6 WALL TILE DETAIL
SCALE: 3" = 1'-0"

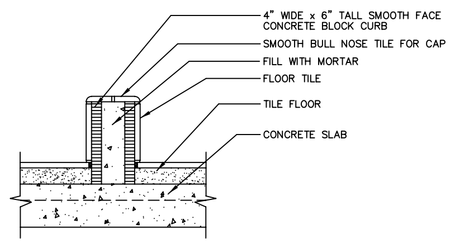

INTERIOR
15 A-6 CANWASH CURB DETAIL
SCALE: 1 1/2" = 1'-0"

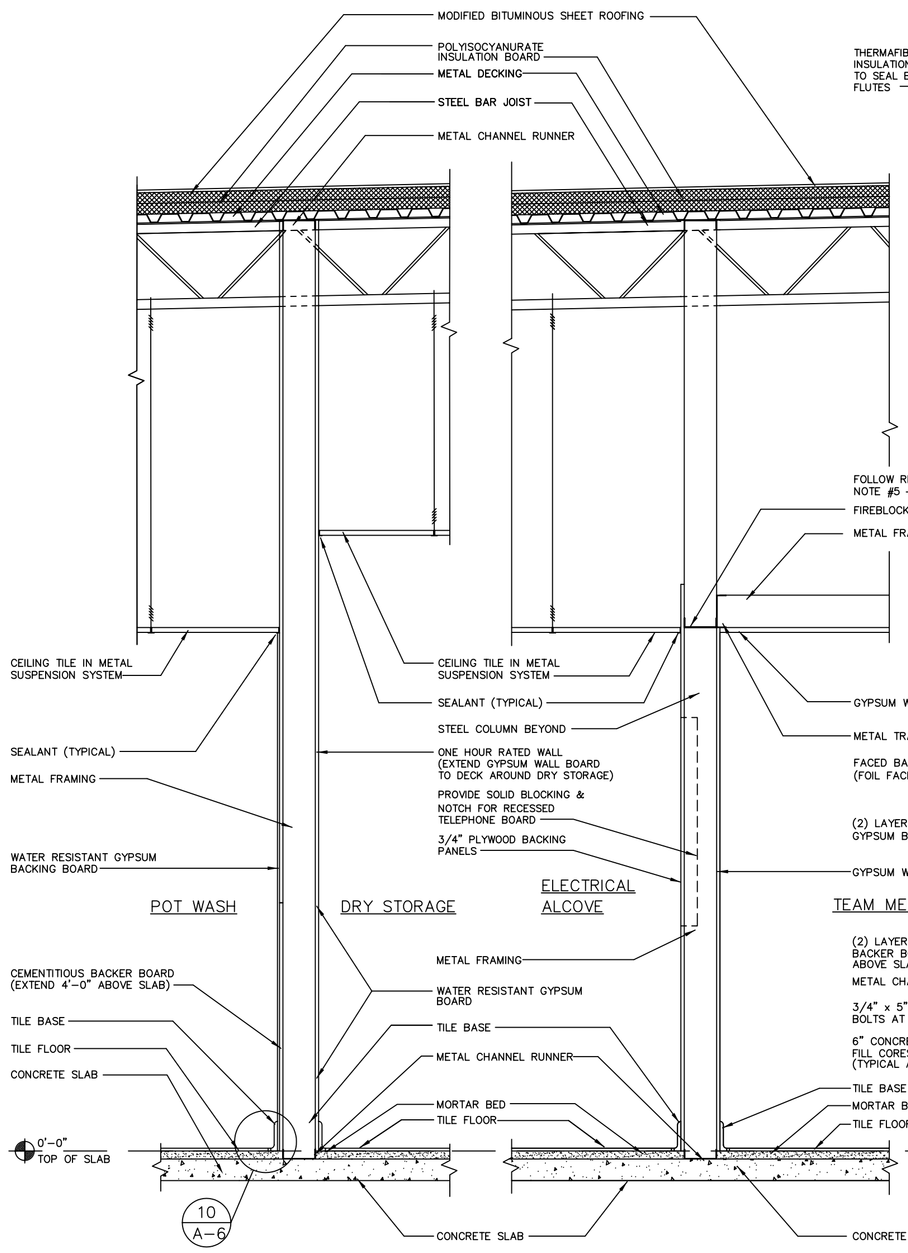

1 A-6 WALL SECTION
SCALE: 3/4" = 1'-0"

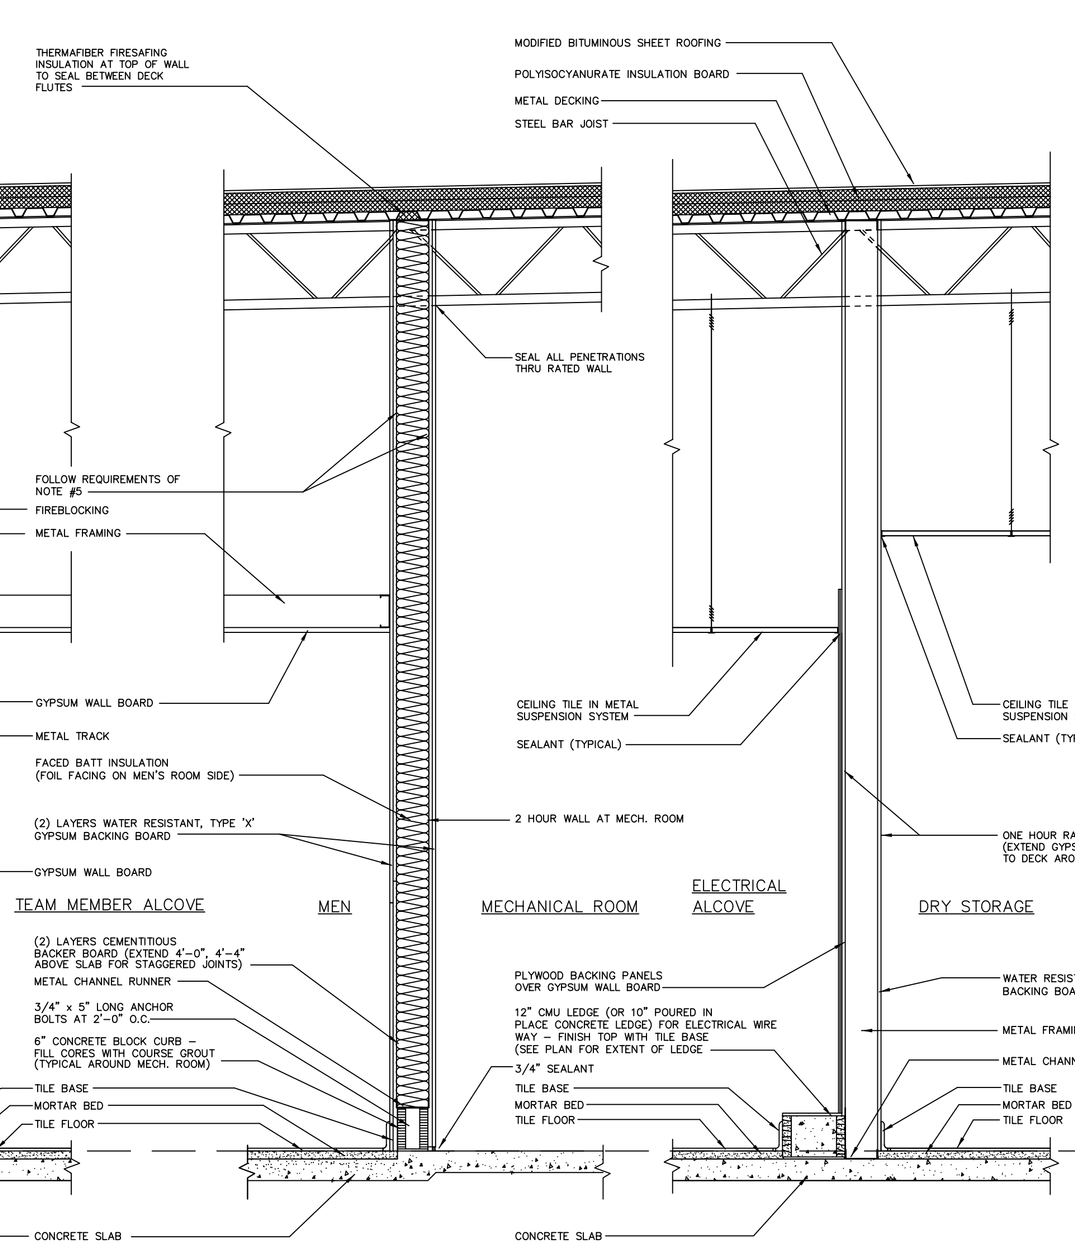

2 A-6 WALL SECTION
SCALE: 3/4" = 1'-0"

3 A-6 WALL SECTION
SCALE: 3/4" = 1'-0"

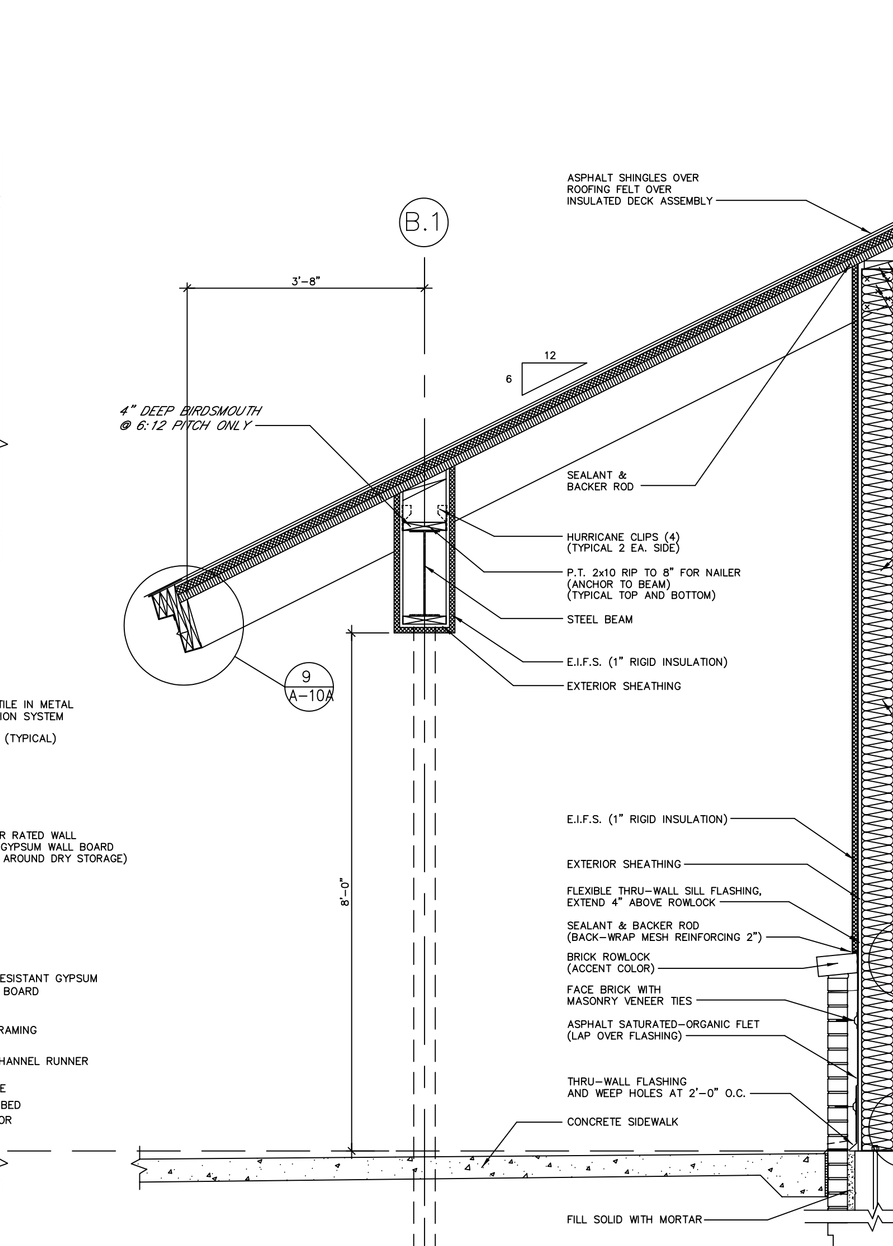

4 A-6 WALL SECTION
SCALE: 3/4" = 1'-0"

5 A-6 WALL SECTION
SCALE: 3/4" = 1'-0"

copyright © 1999

GENERAL NOTES :

1. EXTEND GYPSUM WALLBOARD TIGHT TO ROOF DECK AND SEAL @ RATED WALL CONDITONS.
2. EXTEND WALL FINISH 8" ABOVE FINISHED CEILING. CERAMIC TILE TO EXTEND TO CEILING GRID & SEALED WITH A CONTINUOUS BEAD OF SEALANT.
3. INTERIOR PLYWOOD SHEATHING SHALL BE 15/32" UNLESS NOTED OTHERWISE.
4. FOLLOW ROOM FINISH SCHEDULE FOR WALL FINISHES.
5. FOLLOW ADDITIONAL REQUIREMENTS FOR COMPLIANCE WITH UL U411. INNER LAYER ATTACHED TO STUDS WITH 1" LONG TYPE "S" STEEL SCREWS SPACED 16" O.C. IN THE FIELD AND ALONG THE VERTICAL EDGES. OUTER LAYER ATTACHED TO THE STUDS OVER THE INNER LAYER WITH 1 5/8" LONG TYPE "S" STEEL SCREWS SPACED 16" O.C. IN THE FIELD AND ALONG THE VERTICAL EDGES AND 12" O.C. TO THE FLOOR AND CEILING RUNNERS. JOINTS OF SCREW-ATTACHED OUTER LAYER OFFSET FROM INNER LAYER JOINTS.
6. EXTRUDED POLYSTYRENE BOARD INSULATION INDICATED AT EXTERIOR OF BEAMS MAY BE PLACED ON INTERIOR SIDE OF BEAM ONLY IF INSULATION PROTECTION IS ALSO PROVIDED. INSULATION PROTECTION SHALL BE GYPSUM WALLBOARD, 1/4" PLYWOOD, 1 1/2" MINERAL FIBER INSULATION, OR 1/4" PARTICLE BOARD.

REVISIONS

REV.	DESCRIPTION	DATE	BY

RYAN'S FAMILY STEAK HOUSES, INC.
199 HUNT STREET - GREER, S.C. 29652 - (864) 879-1000

Ryan's® FAMILY STEAK HOUSE

KITCHEN WALL SECTIONS

DESIGNED: R.A.D. | DATE: 07-29-99

STORE NO. PT9 | DRAWING NO. A-6