LEGEND

AIR SUPPLY GRILLE	RECESSED LIGHT	WALL MOUNTED EXIT LIGHT
RETURN AIR GRILLE	EXIT LIGHT	VANITY LIGHT
AIR SUPPLY GRILLE	PENDANT LIGHT	
EMERGENCY LIGHT	EXTERIOR WALL LIGHT	
	2X4 FLUORESCENT	

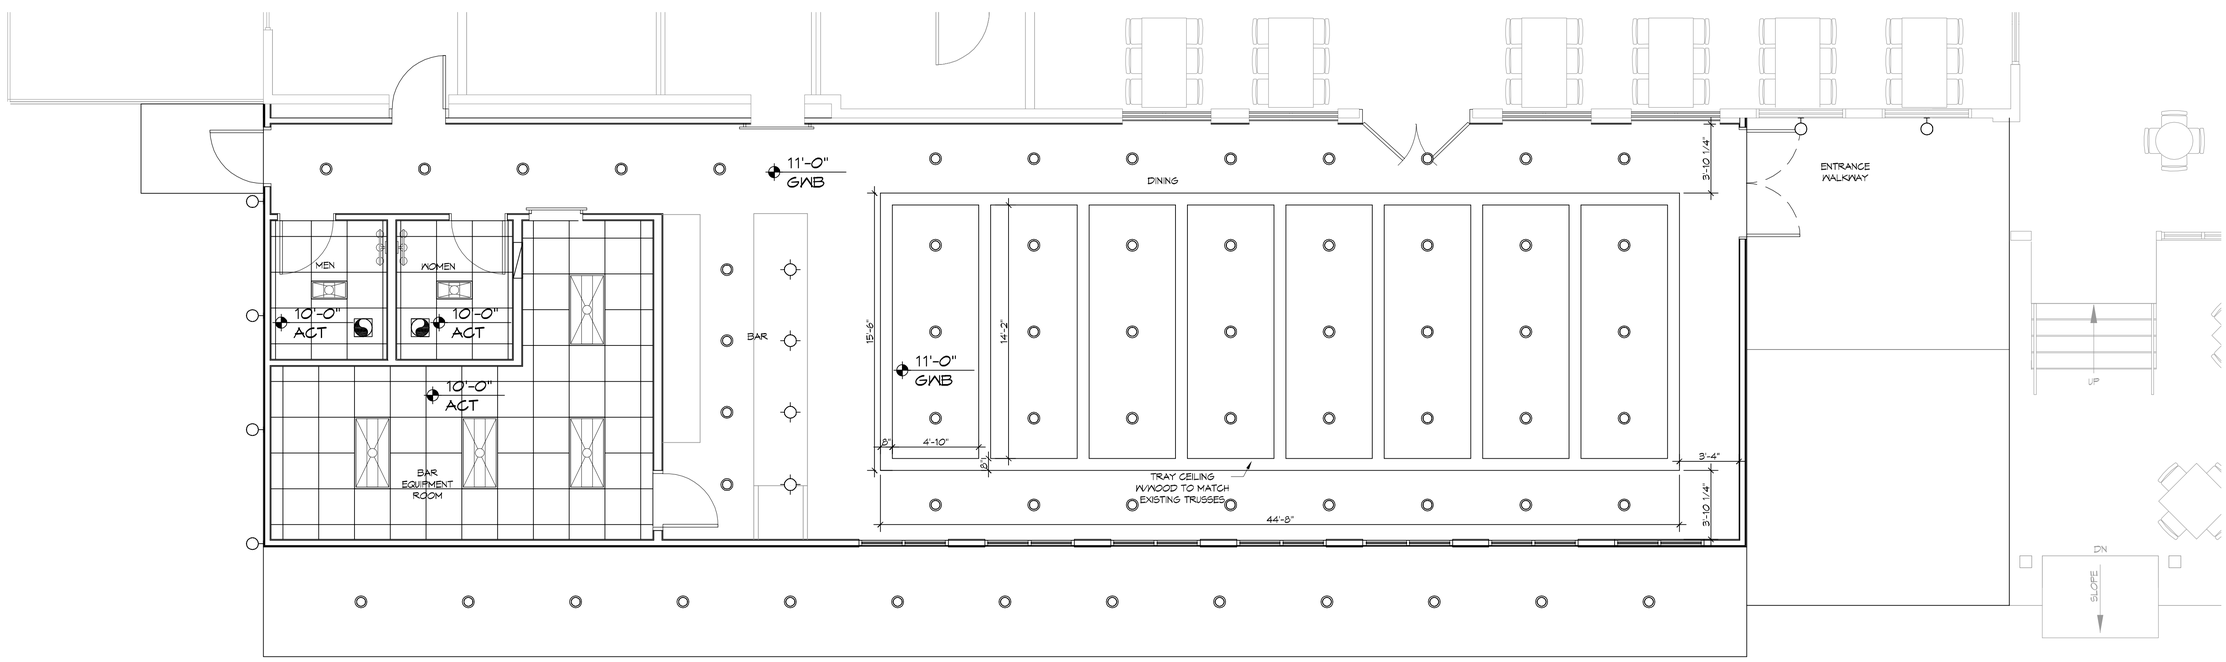

2 NEW DINING FLOOR PLAN

SCALE: 1/4"= 1'-0"

N

DAMMON ENGINEERING, INC.
LOUISIANA & MISSISSIPPI

Chief Engineer: Brian Alistich, PE
554 Old Spanish Trail
Slidell, LA 70458

www.dammonengineering.com
info@dammonengineering.com
PH: 985.649.5832

#	DESCRIPTION	DATE

REVISIONS

SEAL:

NEW ADDITION
SOUTHSIDE CAFE

3154 PONTCHARTRAIN DR
SLIDELL, LA 70458

JOB No:	2395	DATE:	12-01-18
DRAWN BY:	JASMA	CHECKED BY:	CKD

The above drawing, as an instrument of service, is the property of Dammon Engineering, Inc. and shall remain the property of Dammon Engineering. The reproduction, alteration or use of this drawing, in whole or in part, without written authorization of Dammon Engineering, Inc. is prohibited. Only those drawings or specifications bearing the original seal and signature of a Dammon Engineering, Inc. Professional Engineer shall be considered valid.

SHEET TITLE:
REFLECTED CEILING PLAN

DRAWING NUMBER:
A104

SHEET No: 10 of 16

FILE NAME: J:_BETHLAHEM\2395 - Southside Cafe\Drawings\Current Drawings\A104 - RCP.dwg PLOT DATE & TIME: Friday, January 04, 2019 9:31:36 AM