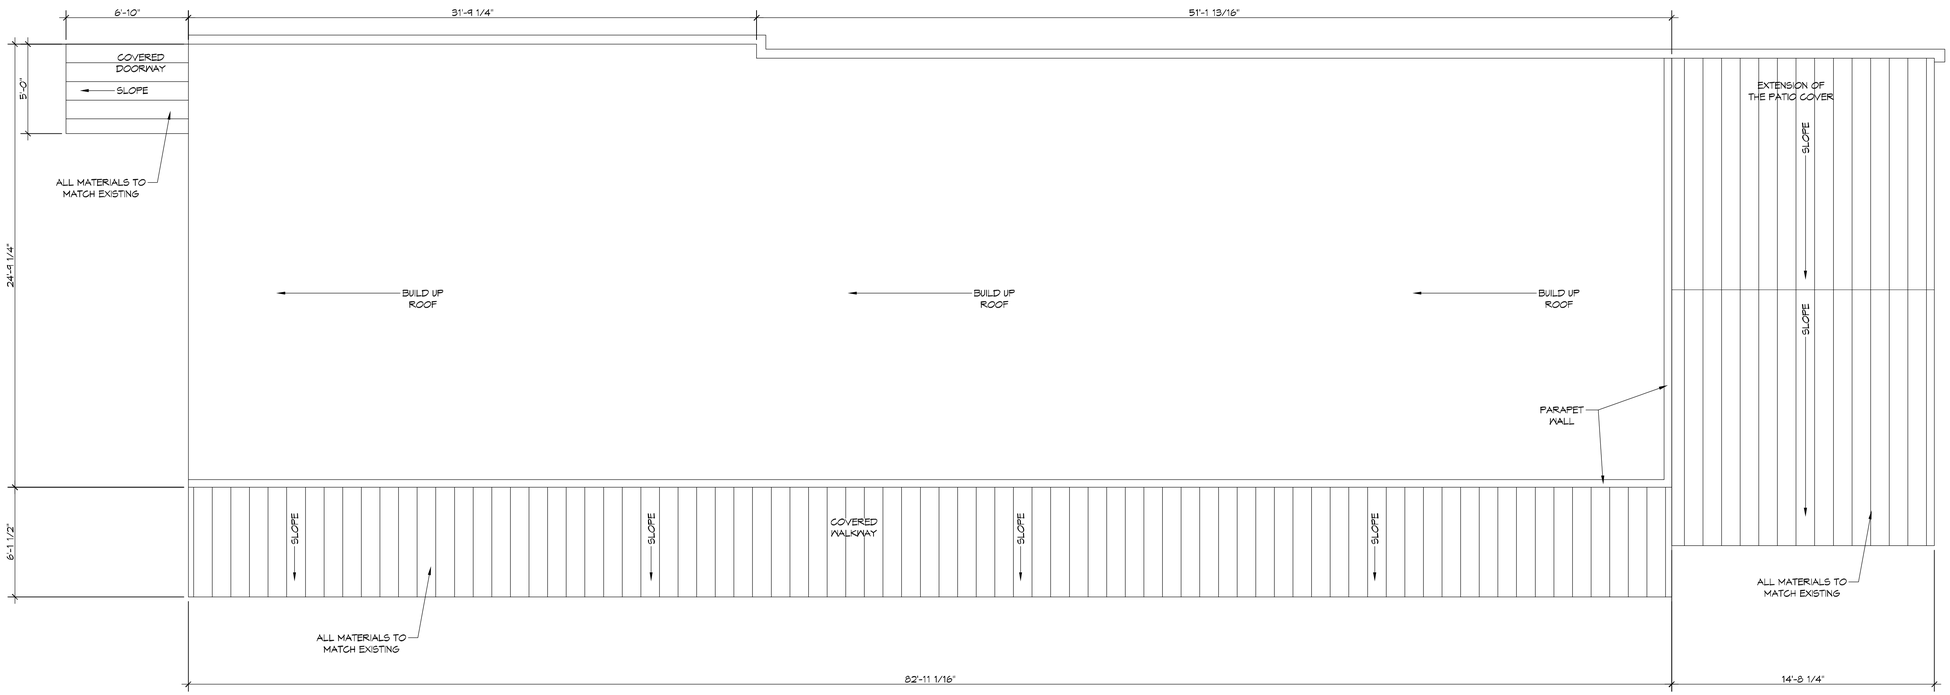

N

2 ROOF PLAN

SCALE: 1/4"= 1'-0"

DAMMON ENGINEERING, INC.
LOUISIANA & MISSISSIPPI
www.dammonengineering.com
info@dammonengineering.com
PH: 985.649.5832
Chief Engineer: Brian Alistich, PE
554 Old Spanish Trail
Slidell, LA 70458

REVISIONS

#	DESCRIPTION	DATE

SEAL:

NEW ADDITION
SOUTHSIDE CAFE
3154 PONTCHARTRAIN DR
SLIDELL, LA 70458

JOB No:	2595
DATE:	12-01-18
DRAWN BY:	JASMA
CHECKED BY:	GKD

The above drawing and specifications, designs and arrangements represented thereby are and shall remain the property of Dammon Engineering, and are subject to return upon request. No part of this drawing or specification may be reproduced or used in any form or manner without the prior written consent of Dammon Engineering. Visual contact with these drawings or specifications shall constitute conclusive evidence of acceptance of these restrictions.

SHEET TITLE:
ROOF PLAN

DRAWING NUMBER:
A105

SHEET No: # of 19