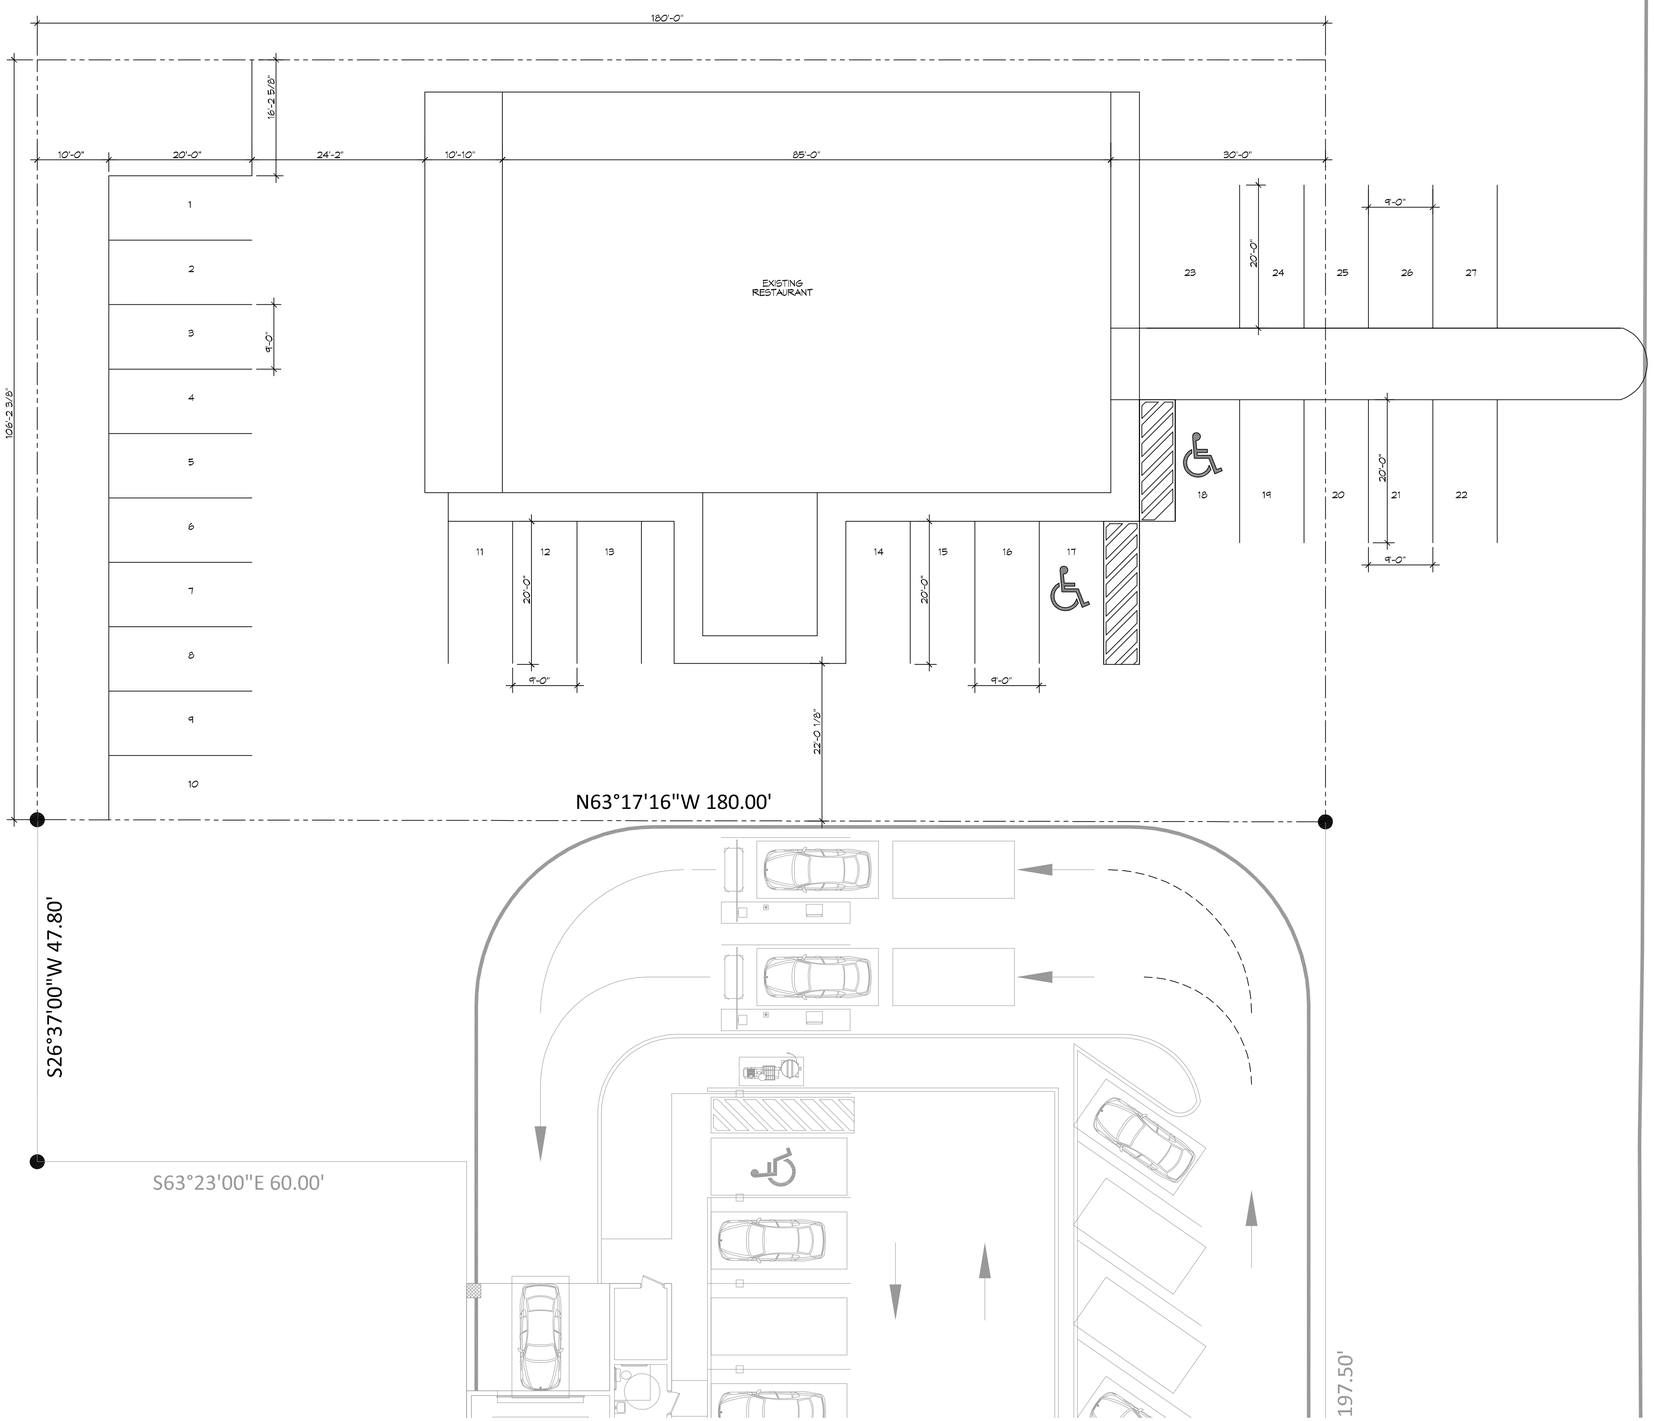

PONTCHARTRAIN BOULEVARD
(U.S. HWY 11)

1 SITE PLAN
SCALE: 1" = 10'-0"

N

DAMMON ENGINEERING, INC.
LOUISIANA & MISSISSIPPI

Chief Engineer: Brian Mistich, PE
554 Old Spanish Trail
Slidell, LA 70458
www.dammonengineering.com
info@dammonengineering.com
PH: 985.649.5832

REVISIONS

#	DESCRIPTION	DATE

SEAL:

SITE LAYOUT
EXISTING RESTAURANT
3620 PONTCHARTRAIN DR
SLIDELL, LA 70458

JOB No:	2214	DATE:	01-22-2014
DRAWN BY:	CKD	CHECKED BY:	BAM

THE INFORMATION, DESIGNS AND DATA SHOWN ON THIS DRAWING IS PROPRIETARY TO DAMMON ENGINEERING, INC. ANY REPRODUCTION, DISTRIBUTION OR DISCLOSURE TO OTHERS, OR WORK IN CONNECTION WITH ANY OTHER PROJECT OTHER THAN THE SPECIFIC PROJECT FOR WHICH THE DRAWING OR DATA IS PROVIDED, WITHOUT THE PRIOR WRITTEN CONSENT OF DAMMON ENGINEERING, INC. IS STRICTLY PROHIBITED.

SHEET TITLE:
SITE PLAN

DRAWING NUMBER:
C101

SHEET No: 1 of 1