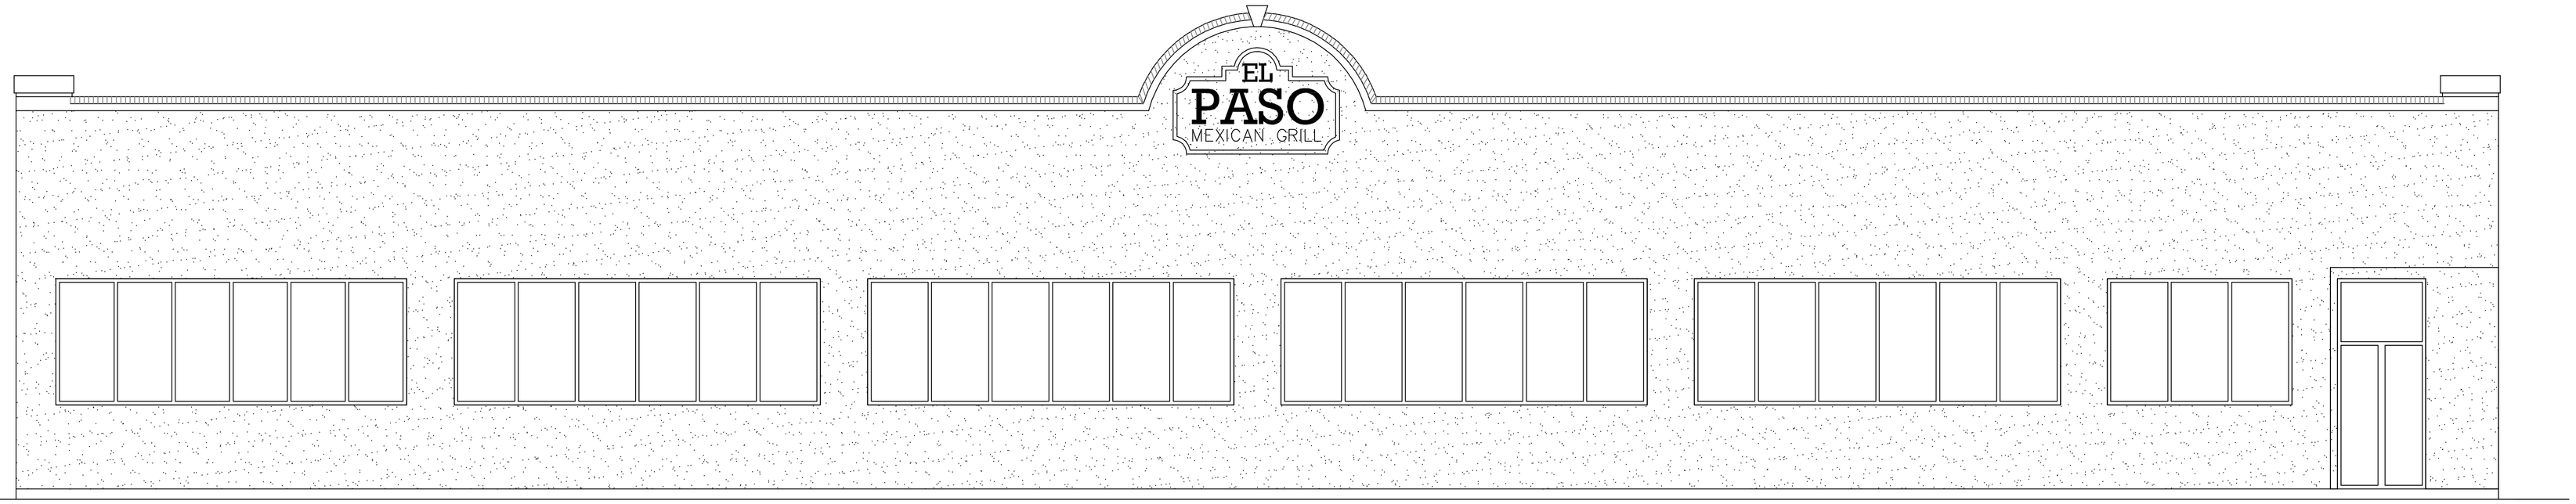

1 FRONT ELEVATION
SCALE: 1/4" = 1'-0"

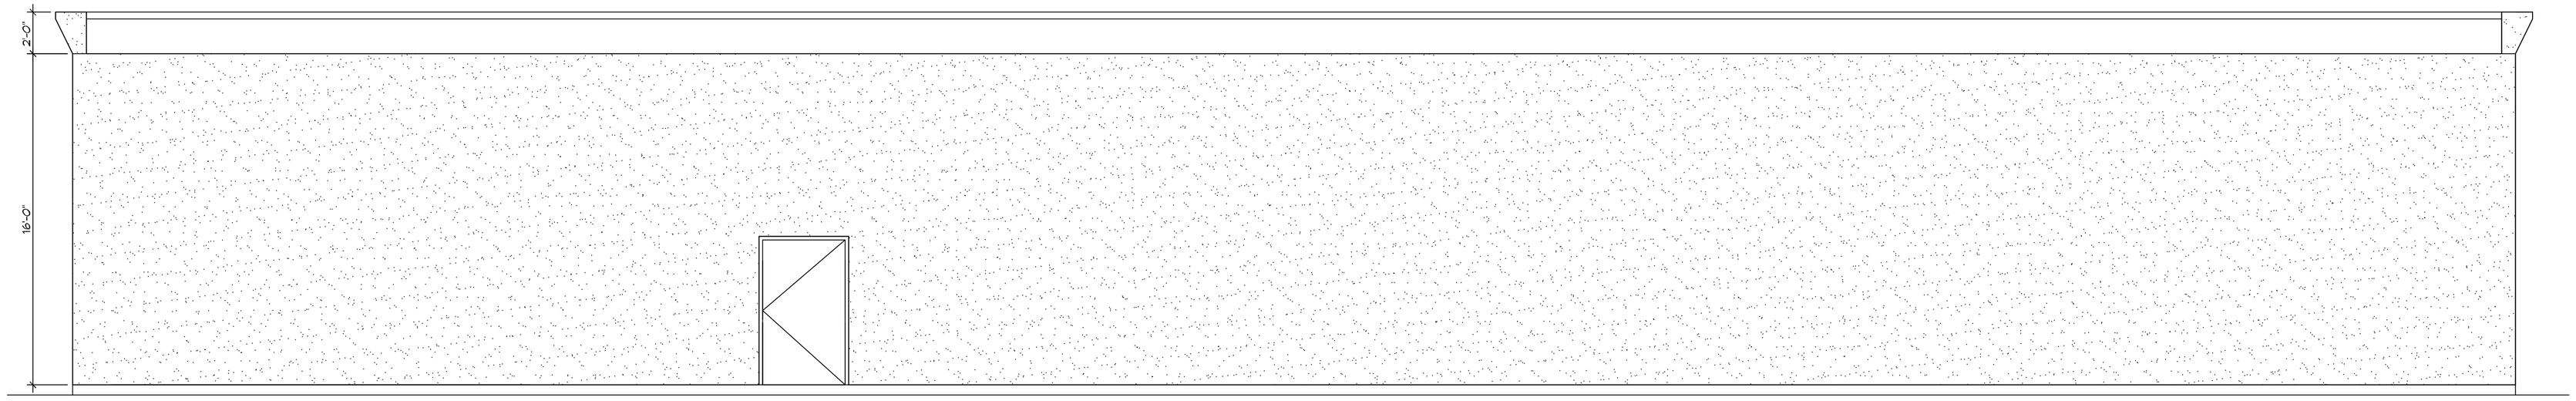

2 REAR ELEVATION
SCALE: 1/4" = 1'-0"

DAMMON
ENGINEERING, INC.
LOUISIANA & MISSISSIPPI
www.dammonengineering.com
info@dammonengineering.com
Ph: 985.649.5832
Chief Engineer: Brian Mistich, PE
554 Old Spanish Trail
Slidell, LA 70458

REVISIONS

#	DESCRIPTION	DATE

SEAL:

[PROJECT DESCRIPTION]
EL PASO
KENNER, LA

JOB No:	[#####]	DATE:	[DATE]
DRAWN BY:	JTL	CHECKED BY:	BAM

These drawings and specifications, designs and arrangements represented thereby are property of Dammon Engineering, Inc. and shall not be used in any way for any purpose except with the express written consent of Dammon Engineering, Inc. Any reproduction, in whole or in part, without the express written consent of Dammon Engineering, Inc. is prohibited. Contractor shall verify and be responsible for all dimensions and conditions on the job prior to commencement of work. Do not scale drawings. Report errors and omissions to the Architect/Engineer immediately. ©Copyright Dammon Engineering, Inc. 2015

SHEET TITLE:
ELEVATIONS

DRAWING NUMBER:
A102

SHEET No: 2 of #

FILE NAME: J:\--BISTRO\BISTRO.rvt -- El Paso Kenner\Drawings\Current Drawings\A102-Elevations.dwg PLOT DATE & TIME: Friday, May 15, 2015 8:33:38 AM