1 FRONT ELEVATION
SCALE: 1/4" = 1'-0"

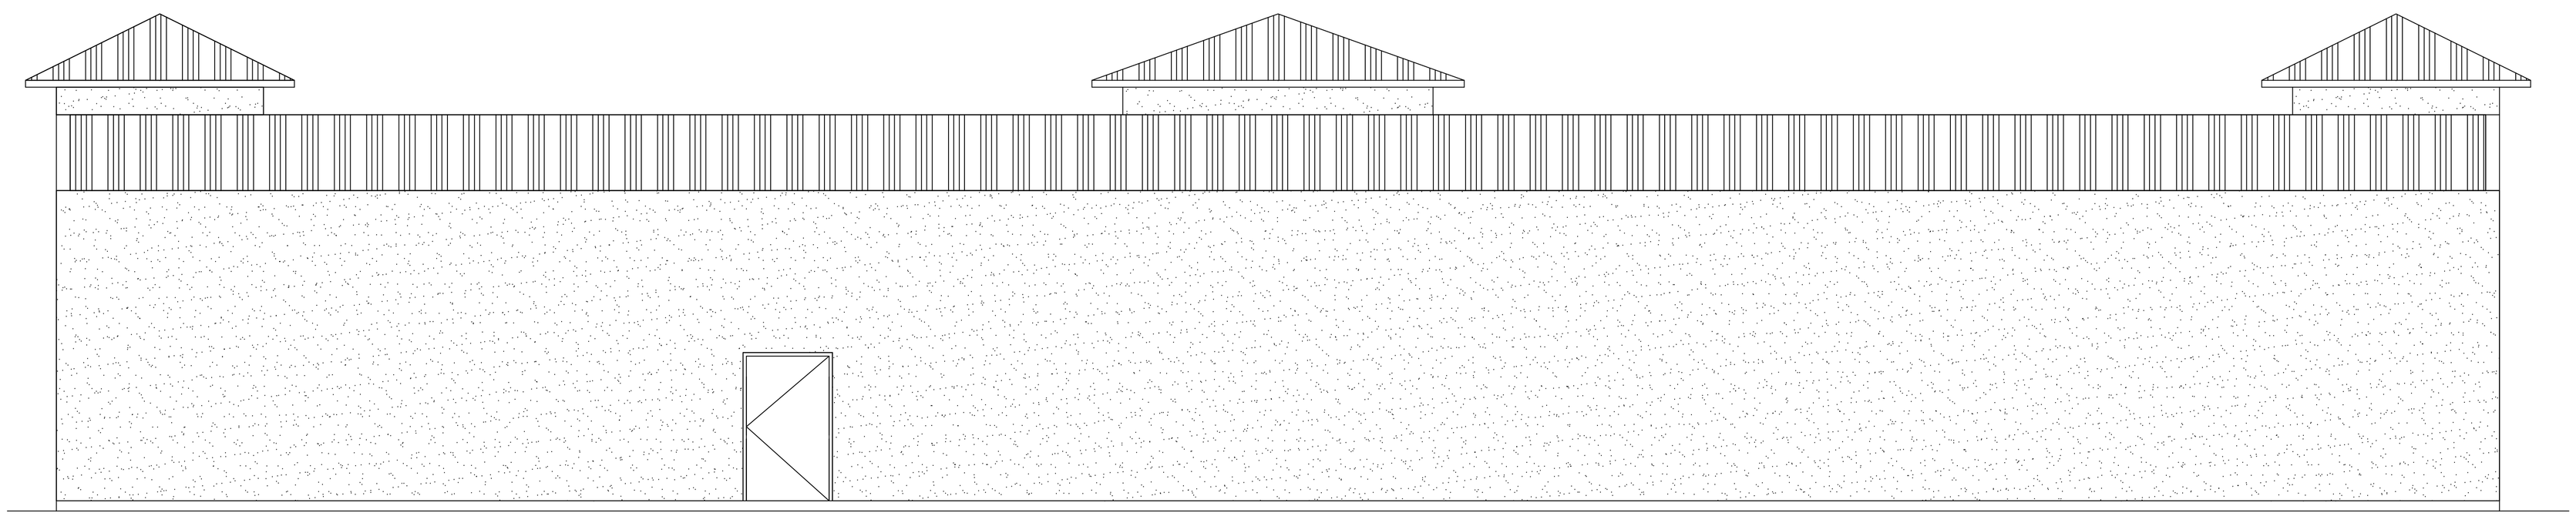

2 REAR ELEVATION
SCALE: 1/4" = 1'-0"

DAMMON ENGINEERING, INC.
LOUISIANA & MISSISSIPPI
www.dammonengineering.com
info@dammonengineering.com
Ph: 985.649.5832
Chief Engineer: Brian Mistch, PE
554 Old Spanish Trail
Slidell, LA 70458

REVISIONS

#	DESCRIPTION	DATE

SEAL:

[PROJECT DESCRIPTION]
EL PASO
KENNER LA

JOB No: [#####] DATE: [DATE]
DRAWN BY: JTL CHECKED BY: BAK

The client drawings and specifications, images and arrangements represented thereby are property of Dammon Engineering, and are loaned to the client for exclusive use with Dammon Engineering projects. Such drawings and specifications may not be reproduced, changed or copied in any form or manner whatsoever, nor are they to be assigned to any third party without first obtaining the written permission and consent of Dammon Engineering. In the event of unauthorized reuse of these drawings and specifications by a third party, the second party agrees to hold Dammon Engineering harmless therefor.

SHEET TITLE:
ELEVATIONS

DRAWING NUMBER:
A102

SHEET No: 3 of #

FILE NAME: J:\+_RETAIL\EL PASO - El Paso Kenner\Drawings\Current Drawings\A102-elevations.dwg PLOT DATE & TIME: Friday, June 8, 2018 8:40:08 AM