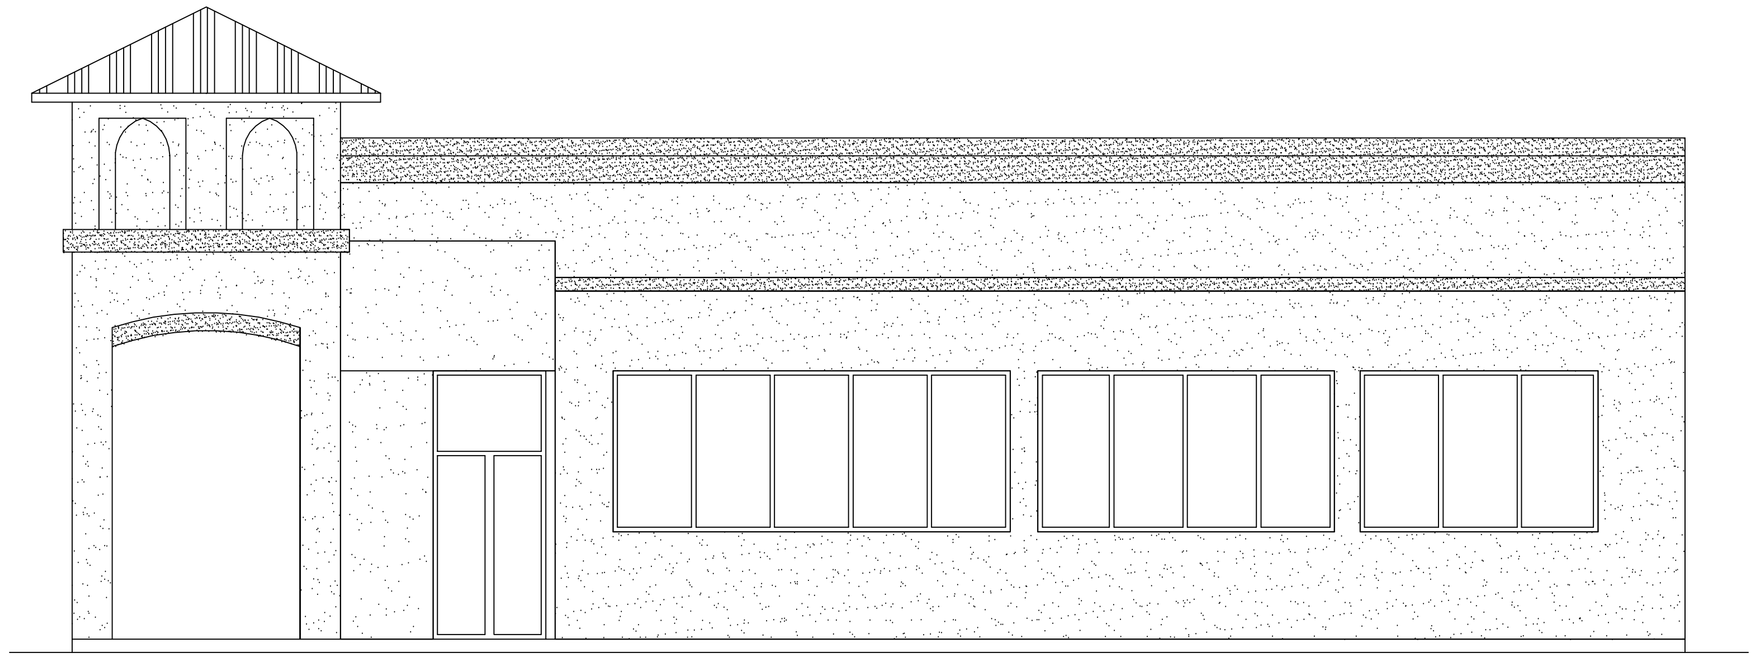

2 RIGHT ELEVATION
SCALE: 1/4" = 1'-0"

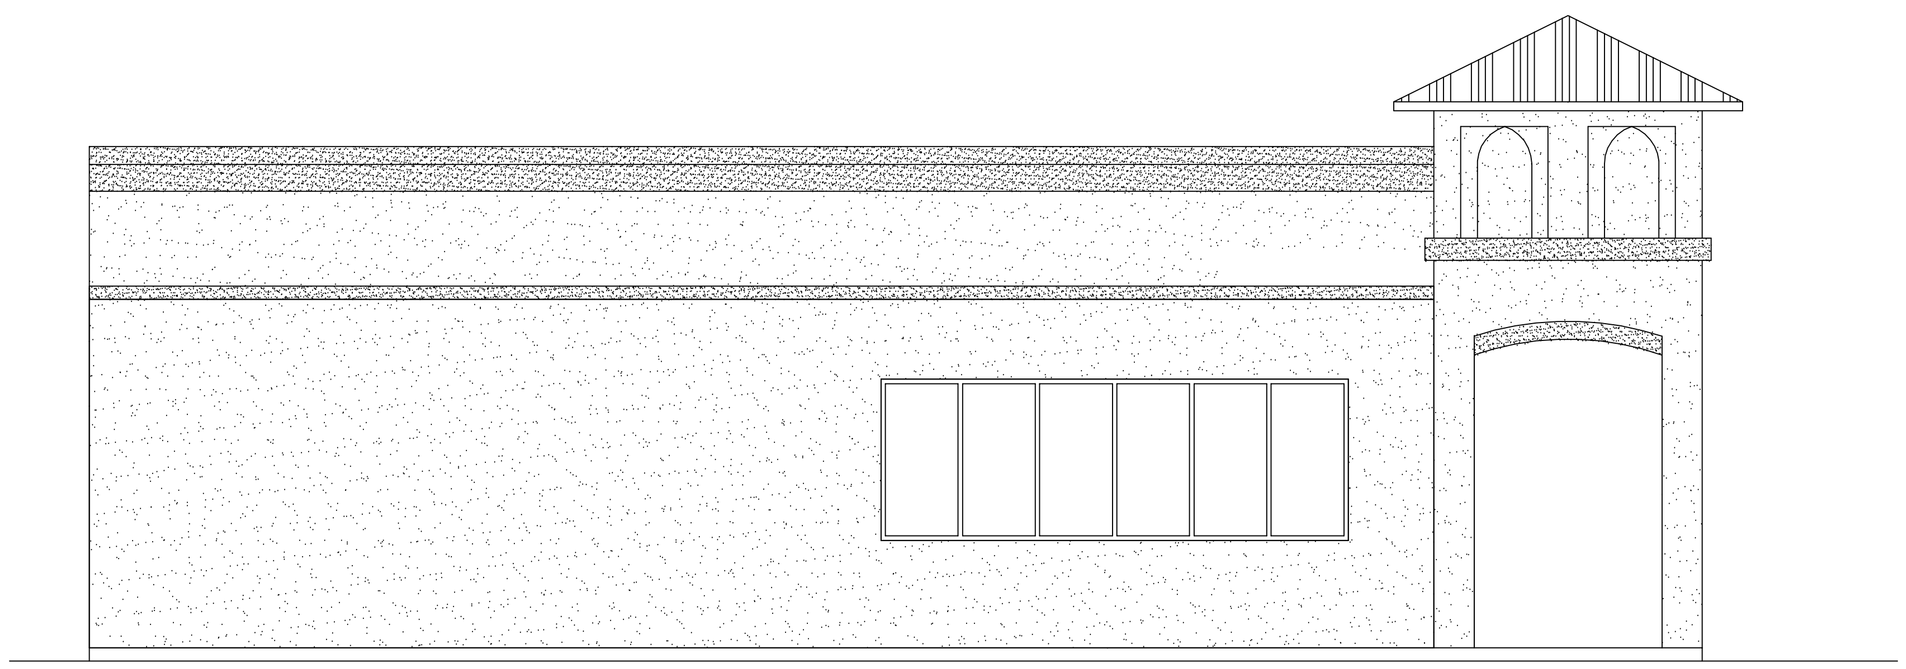

3 LEFT ELEVATION
SCALE: 1/4" = 1'-0"

DAMMON ENGINEERING, INC.
LOUISIANA & MISSISSIPPI
www.dammonengineering.com
info@dammonengineering.com
Ph: 985.649.5832
Chief Engineer: Brian Mistich, PE
554 Old Spanish Trail
Slidell, LA 70458

REVISIONS

#	DESCRIPTION	DATE

SEAL:

[PROJECT DESCRIPTION]
EL PASO
KENNER, LA

JOB No: [#####] DATE: [DATE]
DRAWN BY: JTL CHECKED BY: BAX

The plans, drawings and specifications, designs and arrangements represented thereby are property of Dammon Engineering, Inc. and are not to be used for any purpose other than the specific project for which they were prepared and publication thereof is restricted to such use. Any other use, reproduction or publication without the written consent of Dammon Engineering, Inc. is prohibited. Contractors shall verify and be responsible for all dimensions and conditions on the job prior to commencement of work. Do not scale drawings. Report errors and omissions to the Architect/Engineer immediately upon discovery.

SHEET TITLE:
ELEVATIONS

DRAWING NUMBER:
A103

SHEET No: 3 of 8