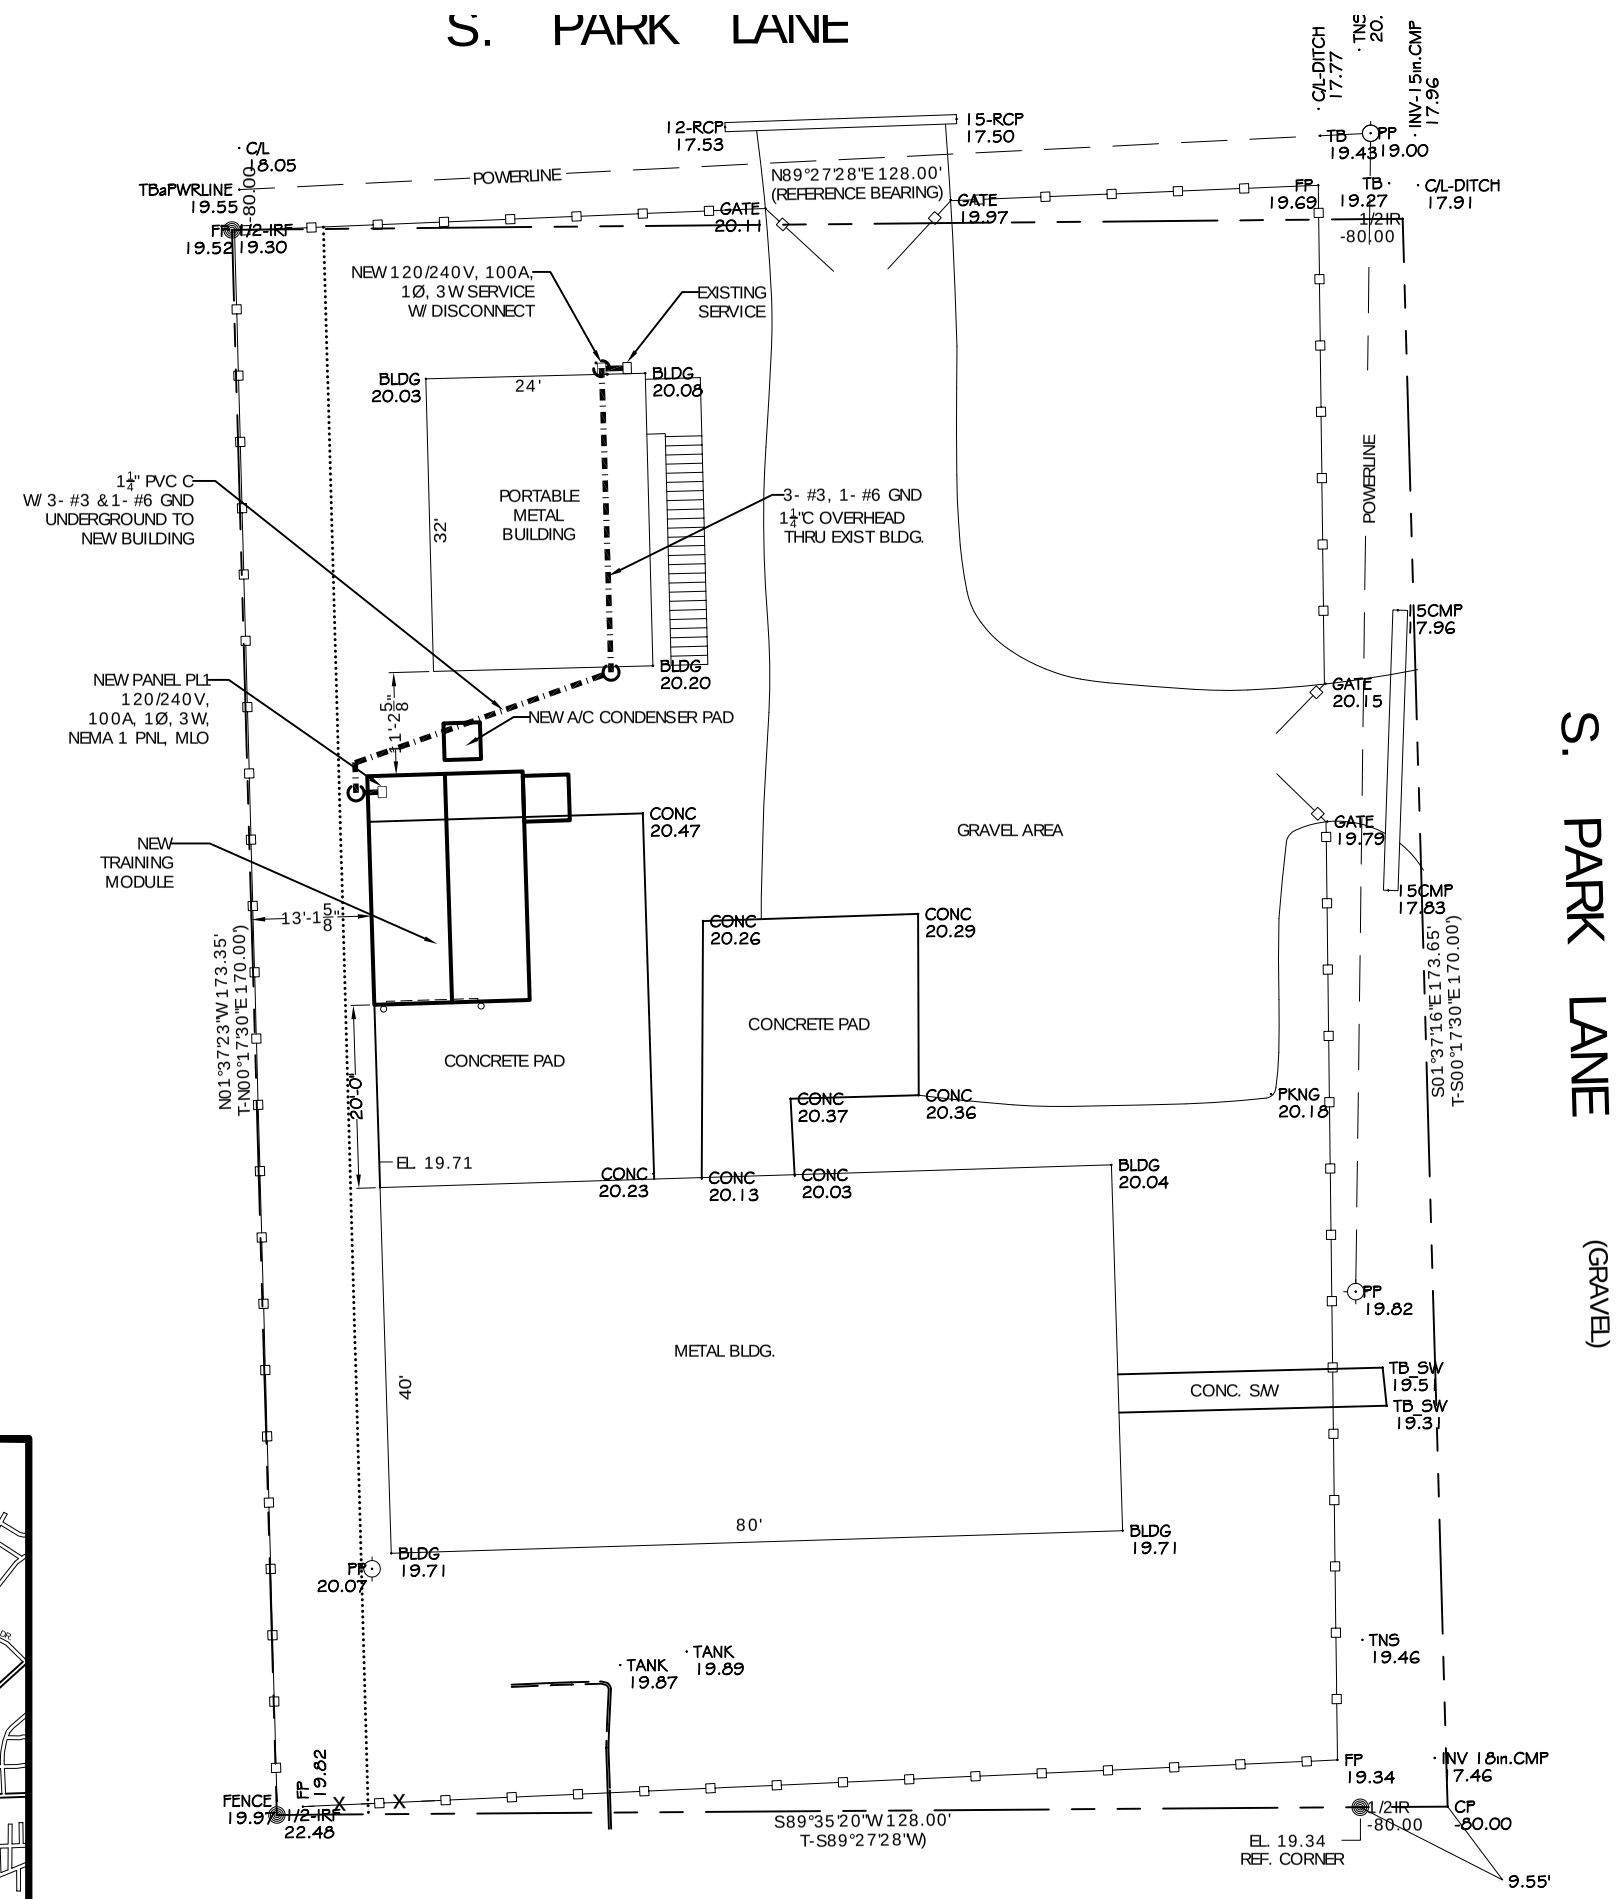

SITE & UTILITY PLAN
SCALE: 1"= 30'-0"

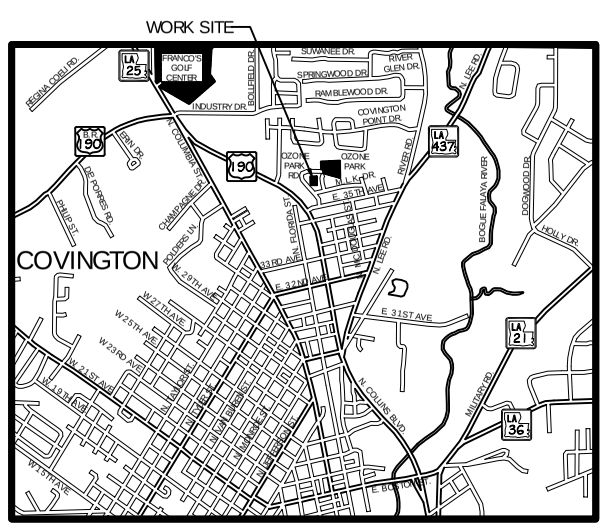

VICINITY MAP
N. T. S.

A SURVEY OF TRACT 18, CITY OF COVINGTON,
SECTION 37, TOWNSHIP 6 SOUTH, RANGE 11 EAST,
ST. TAMMANY PARISH, LOUISIANA.

LEGEND

- 1/2" IRON ROD FOUND
- POWER POLE
- CONC 20.36 - DENOTES ELEVATION & ELEVATION DESIGNATION
- PROPERTY LINE
- EXISTING BUILDING
- NEW BUILDING
- EXISTING FENCE LINE

DAMMON ENGINEERING, INC

CHIEF ENGINEER
EMMETT
DAMMON, P.E.

CHIEF ARCHITECT
ROBERT
WILTSE

1095 FLORIDA AVENUE
SLIDELL, LA. 70458
OFFICE: 985-649-5832
FAX: 985-641-5950

WEBSITE:
WWW.DAMMONENGINEERING.COM

EMAIL:
DAMMONENG@BELLSOUTH.NET

ARCHITECTURE
ENGINEERING
STUDIES
PLANNING
INVESTIGATION
EXPERT WITNESS

NEW TRAINING MODULE

ARC MECHANICAL/
N. O. P. T.
427 OZONE PARK RD
COVINGTON, LA

SITE & UTILITY PLAN

REV:

SCALE: AS NOTED

JOB#: 2003

DATE: 09-26-08

SHEET

C-1

OF