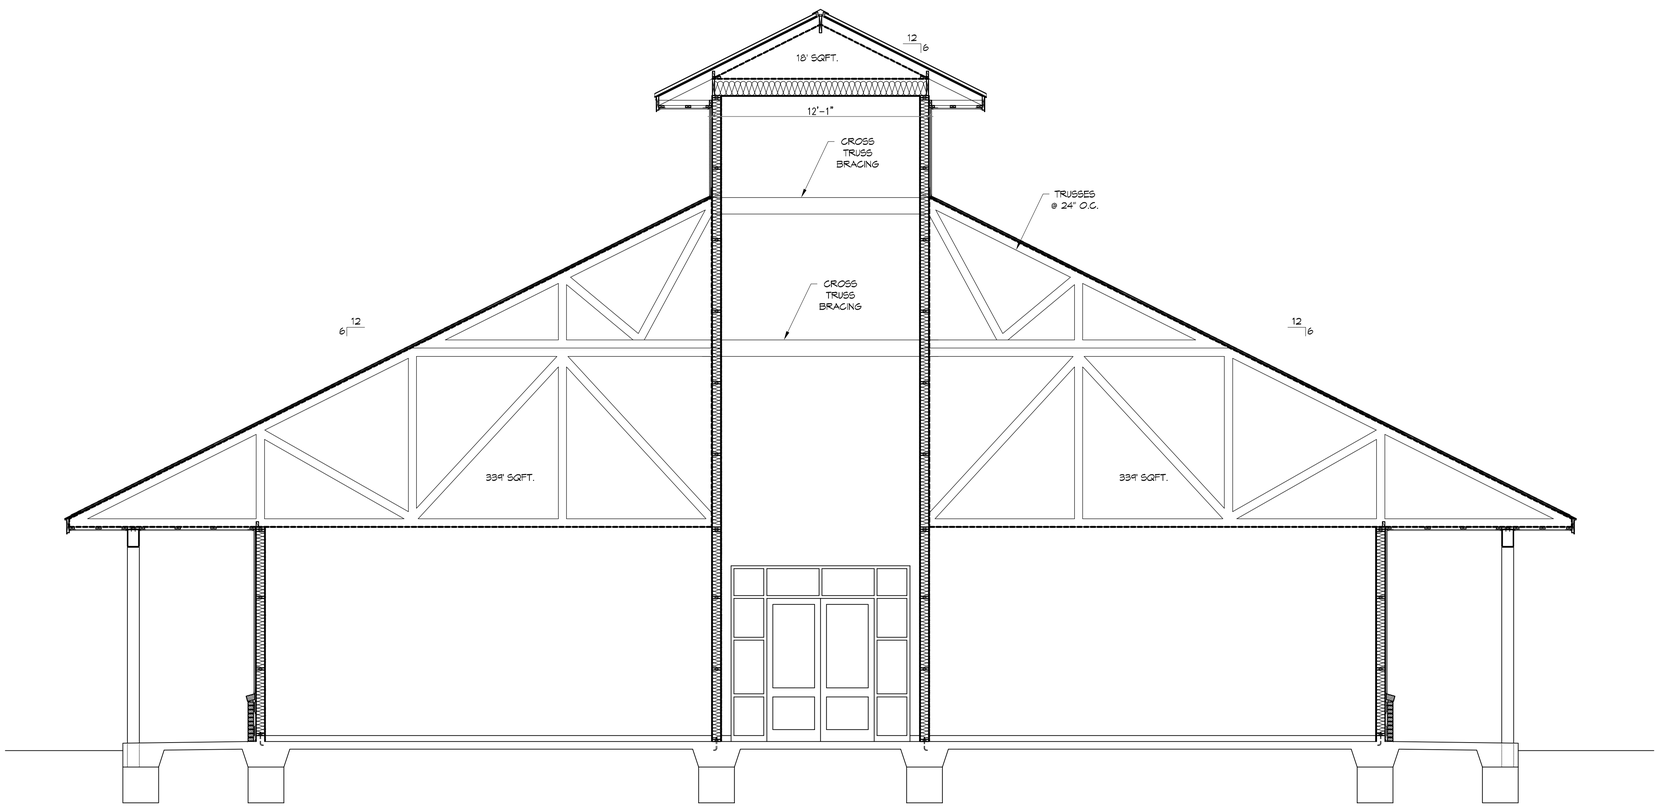

2 SECTION OF BUILDING

SCALE: 1/4"=1'-0"

DAMMON ENGINEERING, INC.
LOUISIANA & MISSISSIPPI

Chief Engineer: Brian Mistech, PE
534 Old Spanish Trail
Slidell, LA 70458

www.dammonengineering.com
info@dammonengineering.com
PH: 985-649-5302

#	DESCRIPTION	DATE

REVISIONS

SEAL:

SHELL-ONLY PACKAGE

CHRIST EPISCOPAL CLASSROOM

80 CHRISTWOOD BOULEVARD
COVINGTON, LA 70433

JOB No:	2373
DATE:	05-17-2019
DRAWN BY:	JASMN
CHECKED BY:	CKD

These plans, specifications, and other documents, regardless of the medium in which they are prepared, are the property of Dammon Engineering, Inc. and may not be used for any purpose not agreed to in writing by Dammon Engineering, Inc. These documents are not to be used for any other project, for which they have been prepared and developed, without written consent of Dammon Engineering, Inc. These documents are not to be used for any other purpose than for which they have been prepared and developed without written consent of Dammon Engineering, Inc. Copyright © 2019 Dammon Engineering, Inc. All Rights Reserved.

SHEET TITLE:
SECTION OF BUILDING

DRAWING NUMBER:

S102

SHEET No: 2 of 12

FILE NAME: J:\- Schools Private\2373 - Christ Episcopal - New Classroom Bldg - MASNRY\Drawing\Current Drawings\S102 - Section of Building.dwg PLOT DATE & TIME: Friday, May 17, 2019 2:12:27 PM