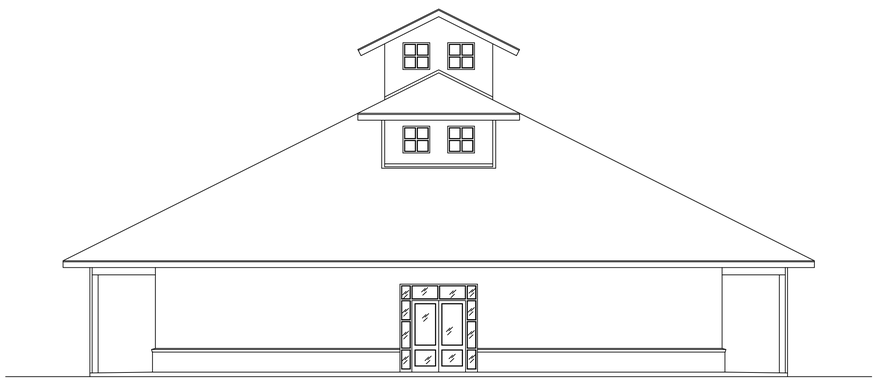

ELEVATION

SCALE 1/8" = 1'-0"

ELEVATION

SCALE 1/8" = 1'-0"

DAMMON ENGINEERING, INC.
LOUISIANA & MISSISSIPPI
Chief Engineer: Brian Mistich, PE
554 Old Spanish Trail
Slidell, LA 70458
www.dammonengineering.com
info@dammonengineering.com
PH: 985.649.5831

REVISIONS

#	DESCRIPTION	DATE

SEAL:

[PROJECT DESCRIPTION]

CHRIST EPISCOPAL CLASSROOM

[PROJECT ADDRESS]

JOB No: [#####] DATE: [DATE]

DRAWN BY: CHECKED BY:

THE ABOVE DRAWINGS AND SPECIFICATIONS, DESIGNS AND ARRANGEMENTS REPRESENTED THEREIN ARE AND SHALL REMAIN THE PROPERTY OF DAMMON ENGINEERING, INC. AND SHALL NOT BE USED IN WHOLE OR IN PART WITHOUT THE WRITTEN PERMISSION OF DAMMON ENGINEERING, INC. VISUAL CONTACT WITH THESE DRAWINGS AND SPECIFICATIONS SHALL CONSTITUTE PROOF OF ACCEPTANCE OF THE RESTRICTIONS SET FORTH HEREIN.

SHEET TITLE:

DRAWING NUMBER:

SHEET No: of #

FILE NAME: J:\C. Schools Projects\2023 - Christ Episcopal - New Classroom Bldg - Wilkinson\Drawings\Current Drawings\A-101.dwg PLOT DATE & TIME: Friday, April 5, 2019 8:54