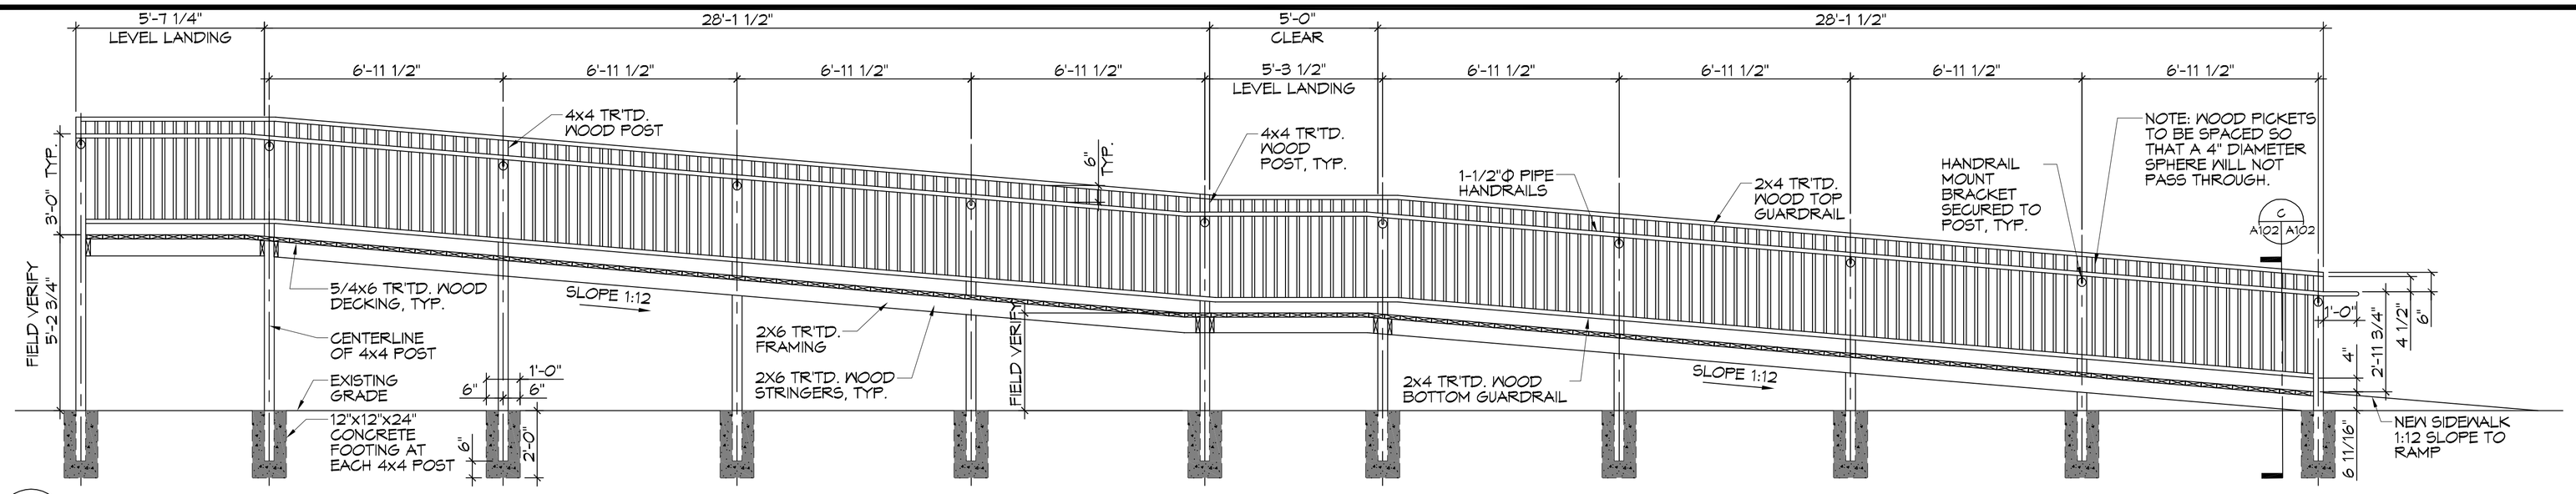

A — SITE ACCESSIBLE RAMP SECTION

A102 A102

SCALE: 3/8" = 1'-0"

NORTH

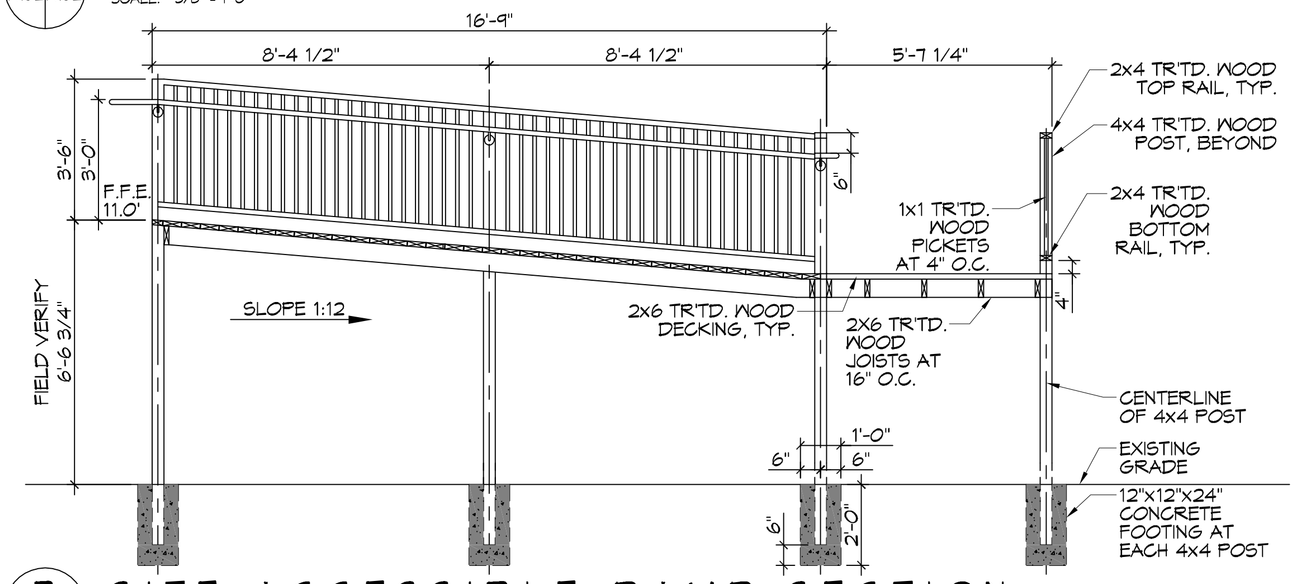

B — SITE ACCESSIBLE RAMP SECTION

A102 A102

SCALE: 3/8" = 1'-0"

EAST/WEST

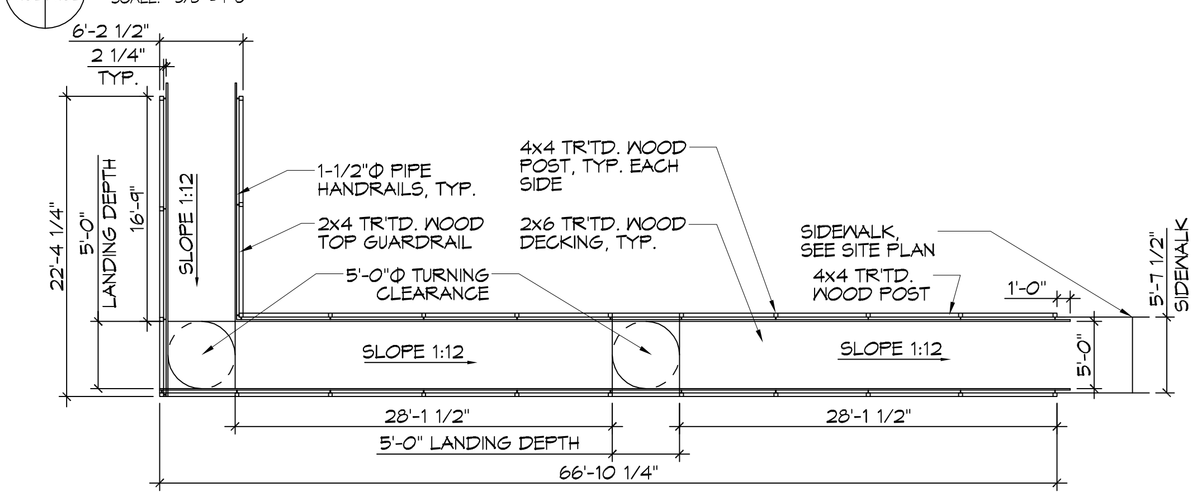

21 — SITE ACCESSIBLE RAMP PLAN

SCALE: 1/8"=1'-0"

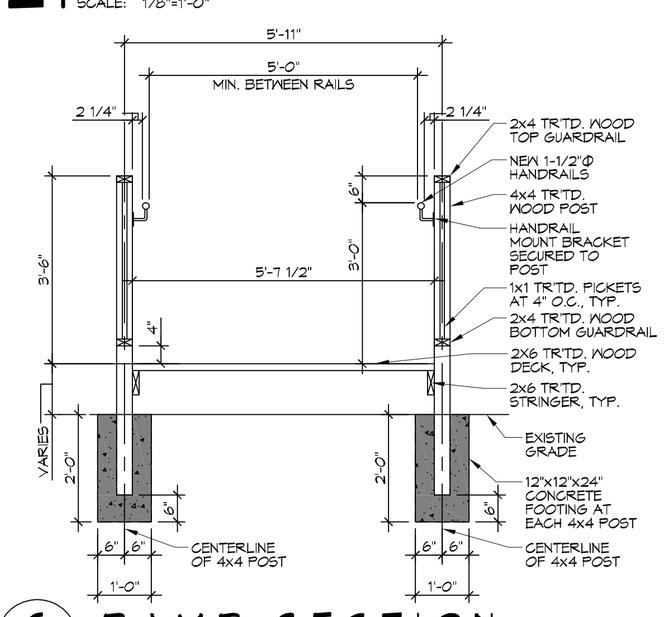

C — RAMP SECTION

A102 A102

SCALE: 1/2" = 1'-0"

TYPICAL CROSS-SECTION

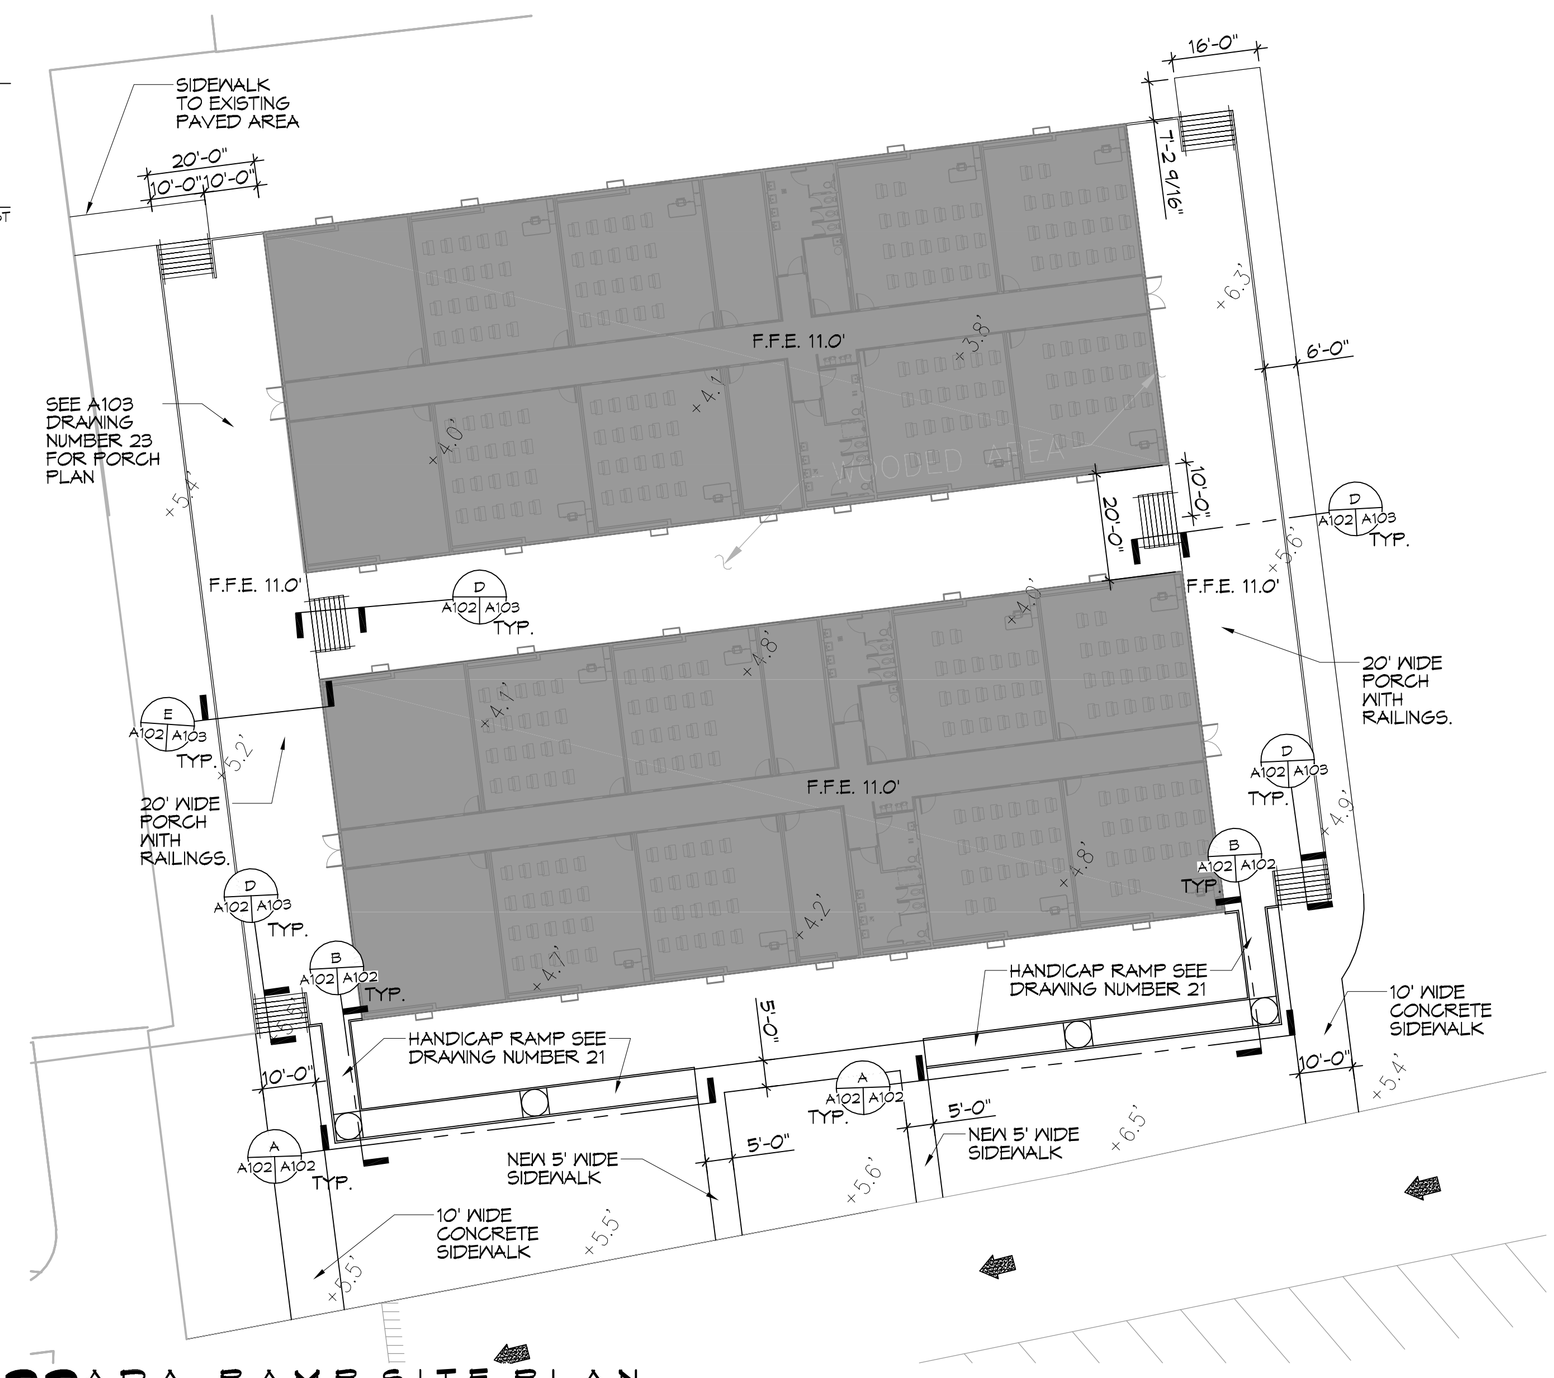

22 — ADA RAMP SITE PLAN

SCALE: 1"=20'

DAMMON ENGINEERING, INC.
LOUISIANA & MISSISSIPPI
www.dammonengineering.com
info@dammonengineering.com
PH: 985.649.5832 F: 985.641.5950
Chief Engineer: Brian Mistich, PE
554 Old Spanish Trail
Slidell, LA 70458

#	DESCRIPTION	DATE

REVISIONS

LAKESIDE CHRISTIAN ACADEMY

1000 CANULETTE RD.
SLIDELL, LA. 70485

JOB No: 24440 | DATE: 06-10-2021

DRAWN BY: RLD | CHECKED BY: JAG

The client is hereby informed that any changes and/or deviations from the approved construction documents or specifications, made without the knowledge and consent of the engineer of record, shall be the sole responsibility of the property owner/contractor. Engineering, as a profession, does not guarantee that the construction of a project will be free from all defects, but that it will be in accordance with the generally accepted standards of the profession at the time the services are performed. Dammon Engineering, Inc. shall not be responsible for deviations from the approved construction documents or specifications made without our knowledge or consent.

SHEET TITLE:
ADA ACCESSIBLE RAMP PLAN, SECTIONS, AND DETAILS

DRAWING NUMBER:

A102

SHEET No: 7 of 11